DIST	COUNTY	ROUTE	KILOMETER POST TOTAL PROJECT	SHEET NO.	TOTAL SHEETS
12	ORA	1	48.9	4	6

Caltrans Metric

Josh Carl Stone 01-20-04
REGISTERED CIVIL ENGINEER

PLANS APPROVAL DATE

REGISTERED PROFESSIONAL ENGINEER — JOSH CARL STONE — No. 60755 — Exp. 12-31-04 — CIVIL — STATE OF CALIFORNIA

RBF CONSULTING
14725 ALTON PARKWAY
IRVINE, CA 92618

The State of California or its officers or agents shall not be responsible for the accuracy or completeness of electronic copies of this plan sheet.

Caltrans now has a web site! To get to the web site, go to: http://www.dot.ca.gov

NOTES:
1. FOR COMPLETE R/W AND ACCURATE ACCESS DATA, SEE R/W RECORD MAPS AT CALTRANS DISTRICT 12 OFFICE.
2. LOCATIONS OF UTILITY SHOWN ON THESE PLANS ARE APPROXIMATE AND SHALL BE VERIFIED BY THE CONTRACTOR PRIOR TO CONSTRUCTION.
3. UTILITY OWNERSHIP ON THIS PROJECT:
   CABLE - ADELPHIA - AERIAL
   CABLE - TIME WARNER COMMUNICATIONS (TW)
   ELECTRIC - SOUTHERN CALIFORNIA EDSION (SCE)
   OIL - BP PIPELINE (BP)
   GAS - THE GAS COMPANY (SCG)
   SEWER - CITY OF HUNTINGTON BEACH (HB)
   TELEPHONE - VERIZON - AERIAL
   WATER - CITY OF HUNTINGTON BEACH (HB)

LEGEND:

⊕ POTHOLE LOCATION

POTHOLE INFORMATION

NO.	FACILITY	STA	OFFSET	NORTHING	EASTING	OG ELEV	TOP OF FACILTIY ELEV
1	150 mm PETROLEUM (ABN)	53+31.454	12.173 LT	673,427.500	1,831,383.380	2.195	0.424
2	150 mm PETROLEUM (ABN)	53+86.015	12.262 LT	673,387.290	1,831,420.260	2.170	0.643
3	75 mm WATER	53+37.138	10.581 LT	673,422.230	1,831,386.040	2.117	N/A
4	75 mm WATER	53+58.707	10.536 LT	673,406.280	1,831,400.560	2.083	N/A
5	75 mm WATER	53+74.768	10.689 LT	673,394.530	1,831,411.510	2.038	N/A
6	75 mm WATER	53+96.066	10.816 LT	673,381.110	1,831,423.950	1.920	N/A
7	75 mm WATER	53+96.840	13.314 LT	673,380.010	1,831,428.340	2.241	N/A
8	75 mm WATER	54+09.447	13.306 LT	673,370.700	1,831,436.840	1.958	N/A
9	350 mm WATER	54+54.577	7.944 LT	673,407.580	1,831,395.860	2.180	N/A
10	350 mm WATER	53+83.542	7.763 LT	673,386.080	1,831,415.270	2.136	N/A
11	350 mm WATER	54+11.274	7.761 LT	673,365.610	1,831,433.980	2.162	N/A

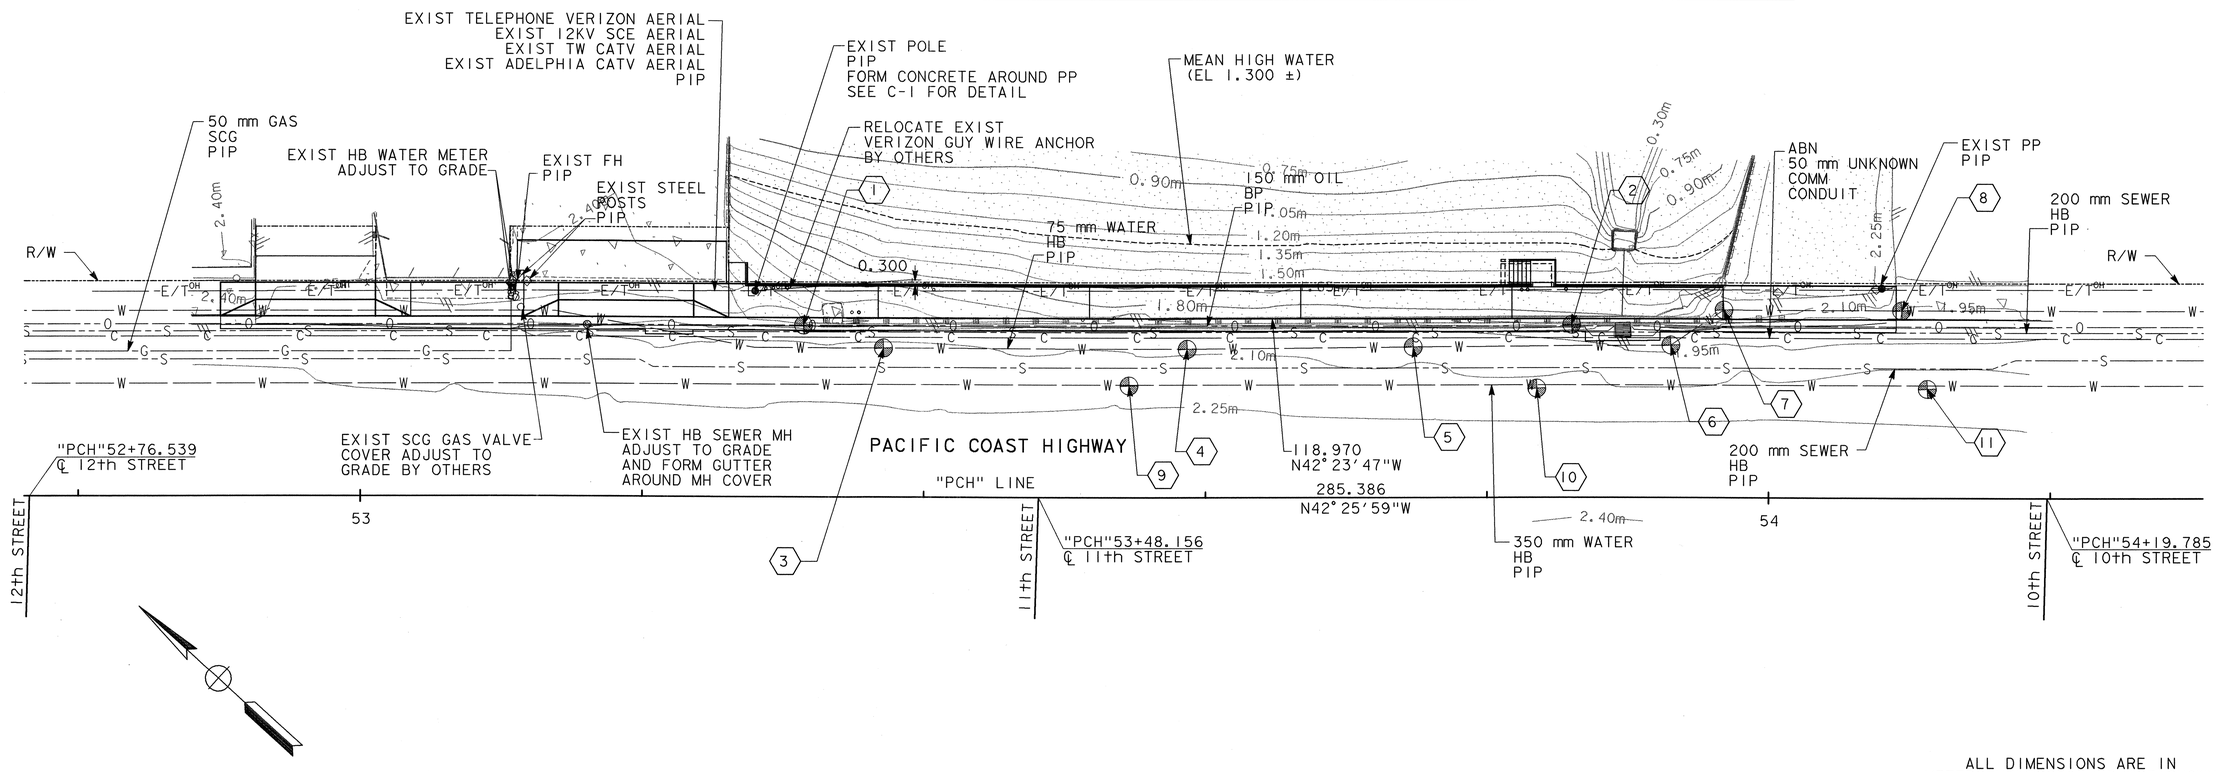

ALL DIMENSIONS ARE IN METERS UNLESS OTHERWISE SHOWN

UTILITY PLAN

SCALE: 1:200

U-1

DATE	REVISED BY	DATE REVISED

CALCULATED/DESIGNED BY
CHECKED BY

STATE OF CALIFORNIA - DEPARTMENT OF TRANSPORTATION
Caltrans

DESIGN OVERSIGHT XXXXX

FOR REDUCED PLANS ORIGINAL SCALE IN MILLIMETERS 0 20 40 60 80

USERNAME => $USER
DGN FILE => $REQUEST

CU 12209

EA 079700

DATE PLOTTED => $DATE
TIME PLOTTED => $TIME

03/10/2004 11:34:05 AM asu
h:\PDATA\10102812\CADD\TransPWD\v\U-1111y\28212U01.dgn