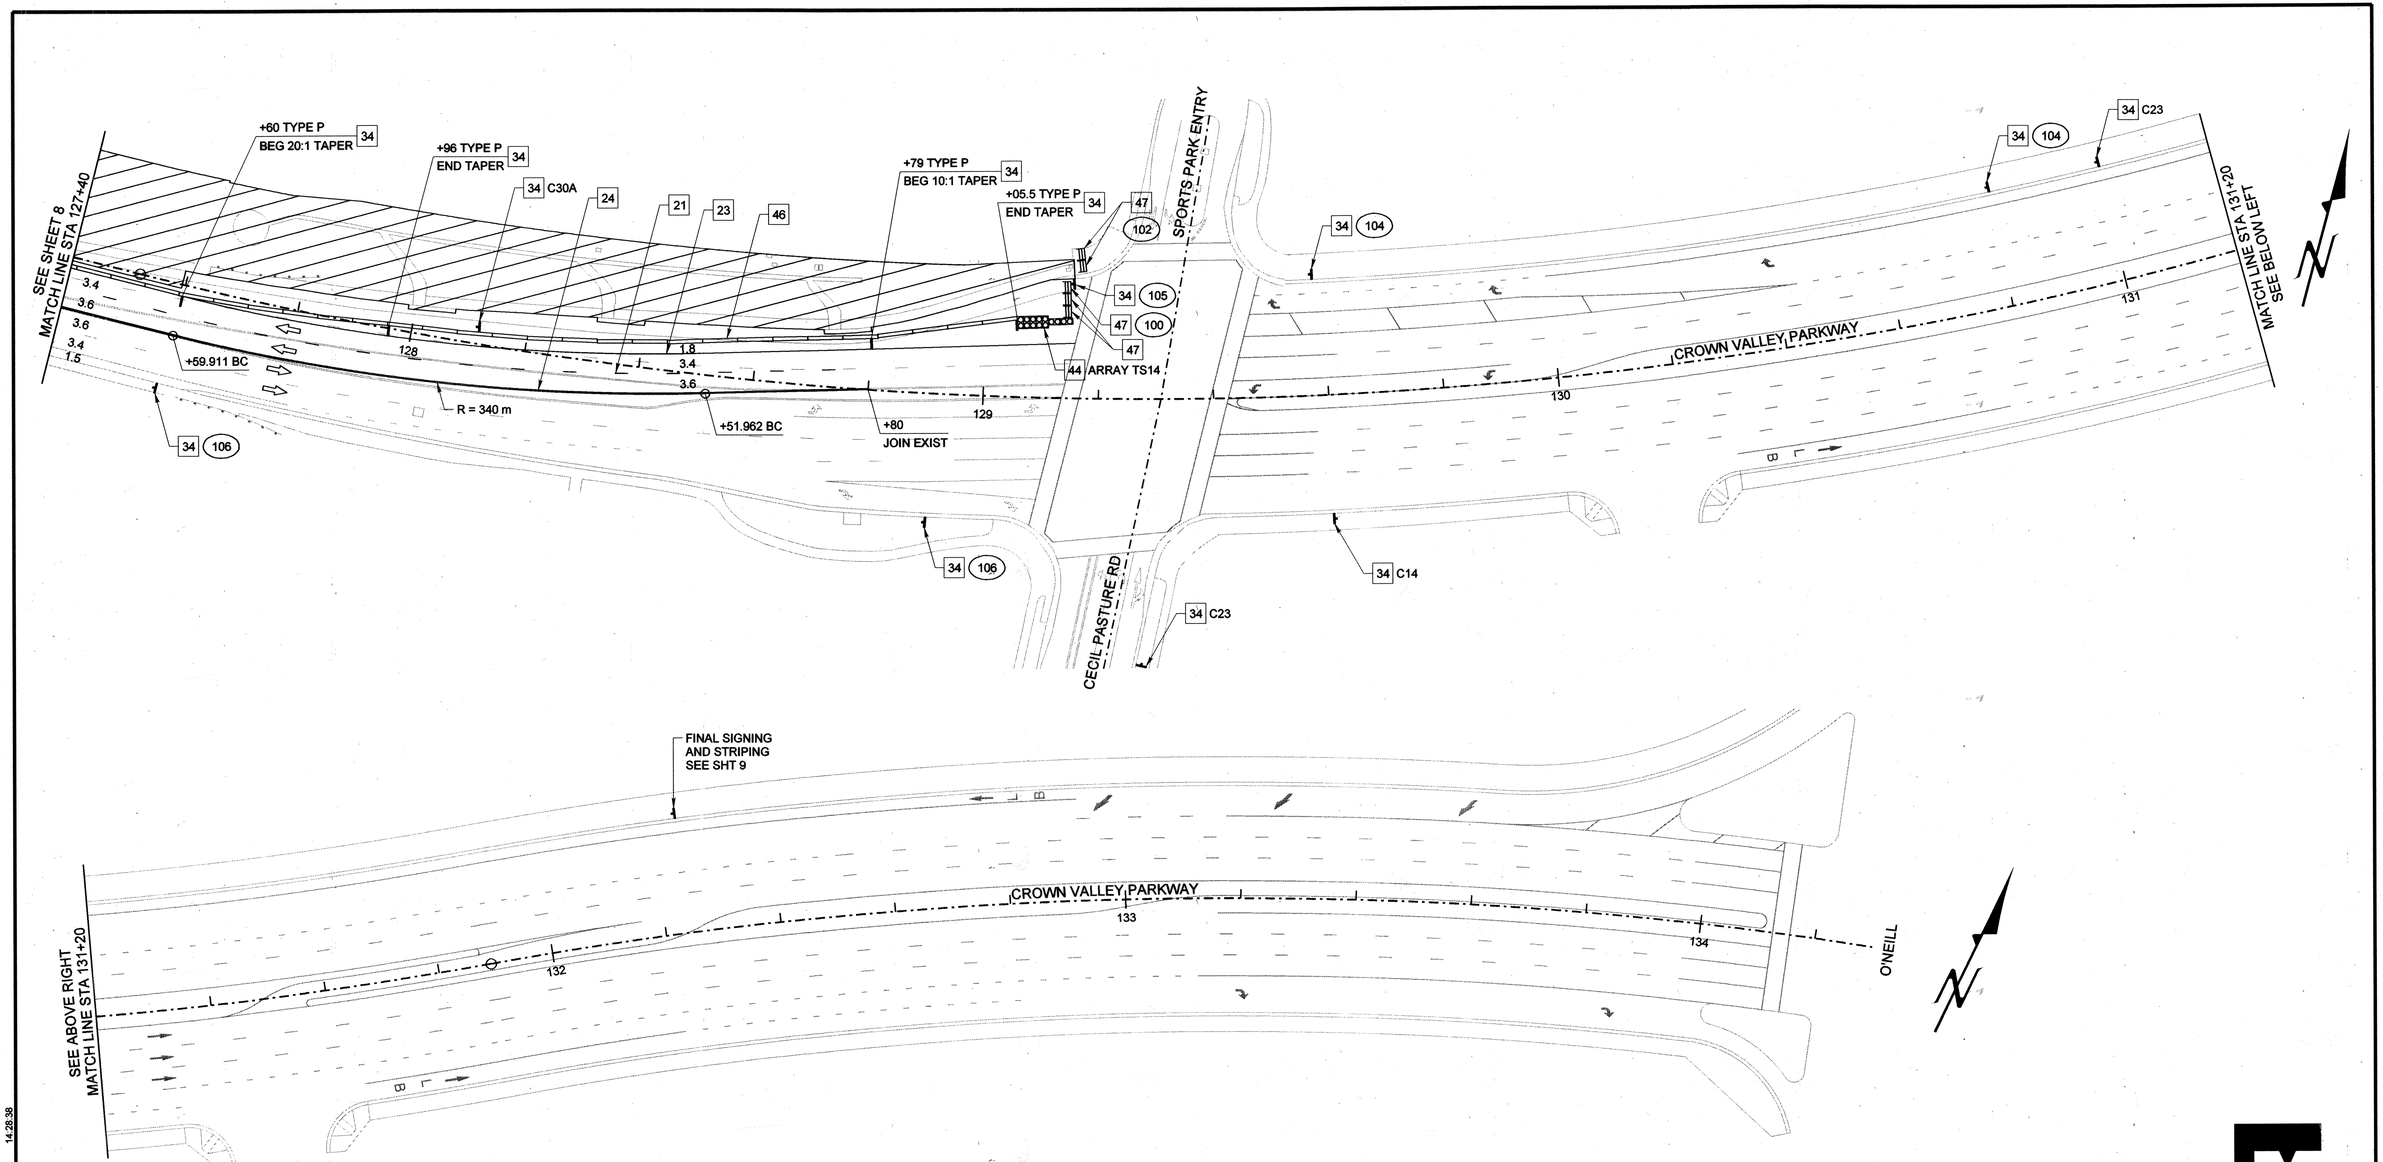

CONSTRUCTION NOTES

21	PAINT 100 mm WHITE LANE LINE / DET. 9
23	PAINT 100 mm WHITE EDGE LINE / DET. 27B
24	PAINT 100 mm DOUBLE YELLOW / DET. 29
34	INSTALL SIGN/POST OR AS SHOWN
44	INSTALL CRASH CUSHION
46	INSTALL TEMPORARY RAILING (TYPE K)
47	INSTALL BARRICADE (TYPE III)

PLAN
1m : 500m

NOTE: REMOVE CONFLICTING STRIPING BY SANDBLASTING

10m 5m 0m 10m 20m 30m 40m
Metric Graphic Scale

ALL DIMENSIONS ARE IN METERS UNLESS NOTED OTHERWISE.

Metric

MARK	DATE	DESCRIPTION
REVISIONS		

PREPARED UNDER RESPONSIBLE CHARGE OF:

REGISTERED PROFESSIONAL ENGINEER — GONZALO R. PEÑA — No. 44133 — Exp. 6/30/05 — CIVIL — STATE OF CALIFORNIA

Gonzalo R. Peña 8/6/03
GONZALO R. PEÑA
CE 44133 EXP. 06-30-05 DATE

Washington
Washington Infrastructure Services, Inc.
17300 Redhill Avenue, Suite 150
Irvine, CA 92614

ORANGE COUNTY
PUBLIC FACILITIES AND RESOURCES DEPARTMENT

CROWN VALLEY PARKWAY
STA 127+40 TO STA 134+20
TRAFFIC CONTROL PLAN
STAGE 1

DESIGNED	K. NGUYEN		SHEET
DRAWN	K. NGUYEN	CHECKED G. R. PEÑA	12
SCALE	DATE	DRAWING NO.	OF 55
AS SHOWN	MAY 01, 2003		

File Name: M:\26144\SHTS\Traffic Handling3.dgn
Date Plotted: 8/5/2003 14:28:38

M:\26144\SHTS\Traffic Handling3.dgn 8/5/2003 14:28:38

Last modified 30-Apr-1998