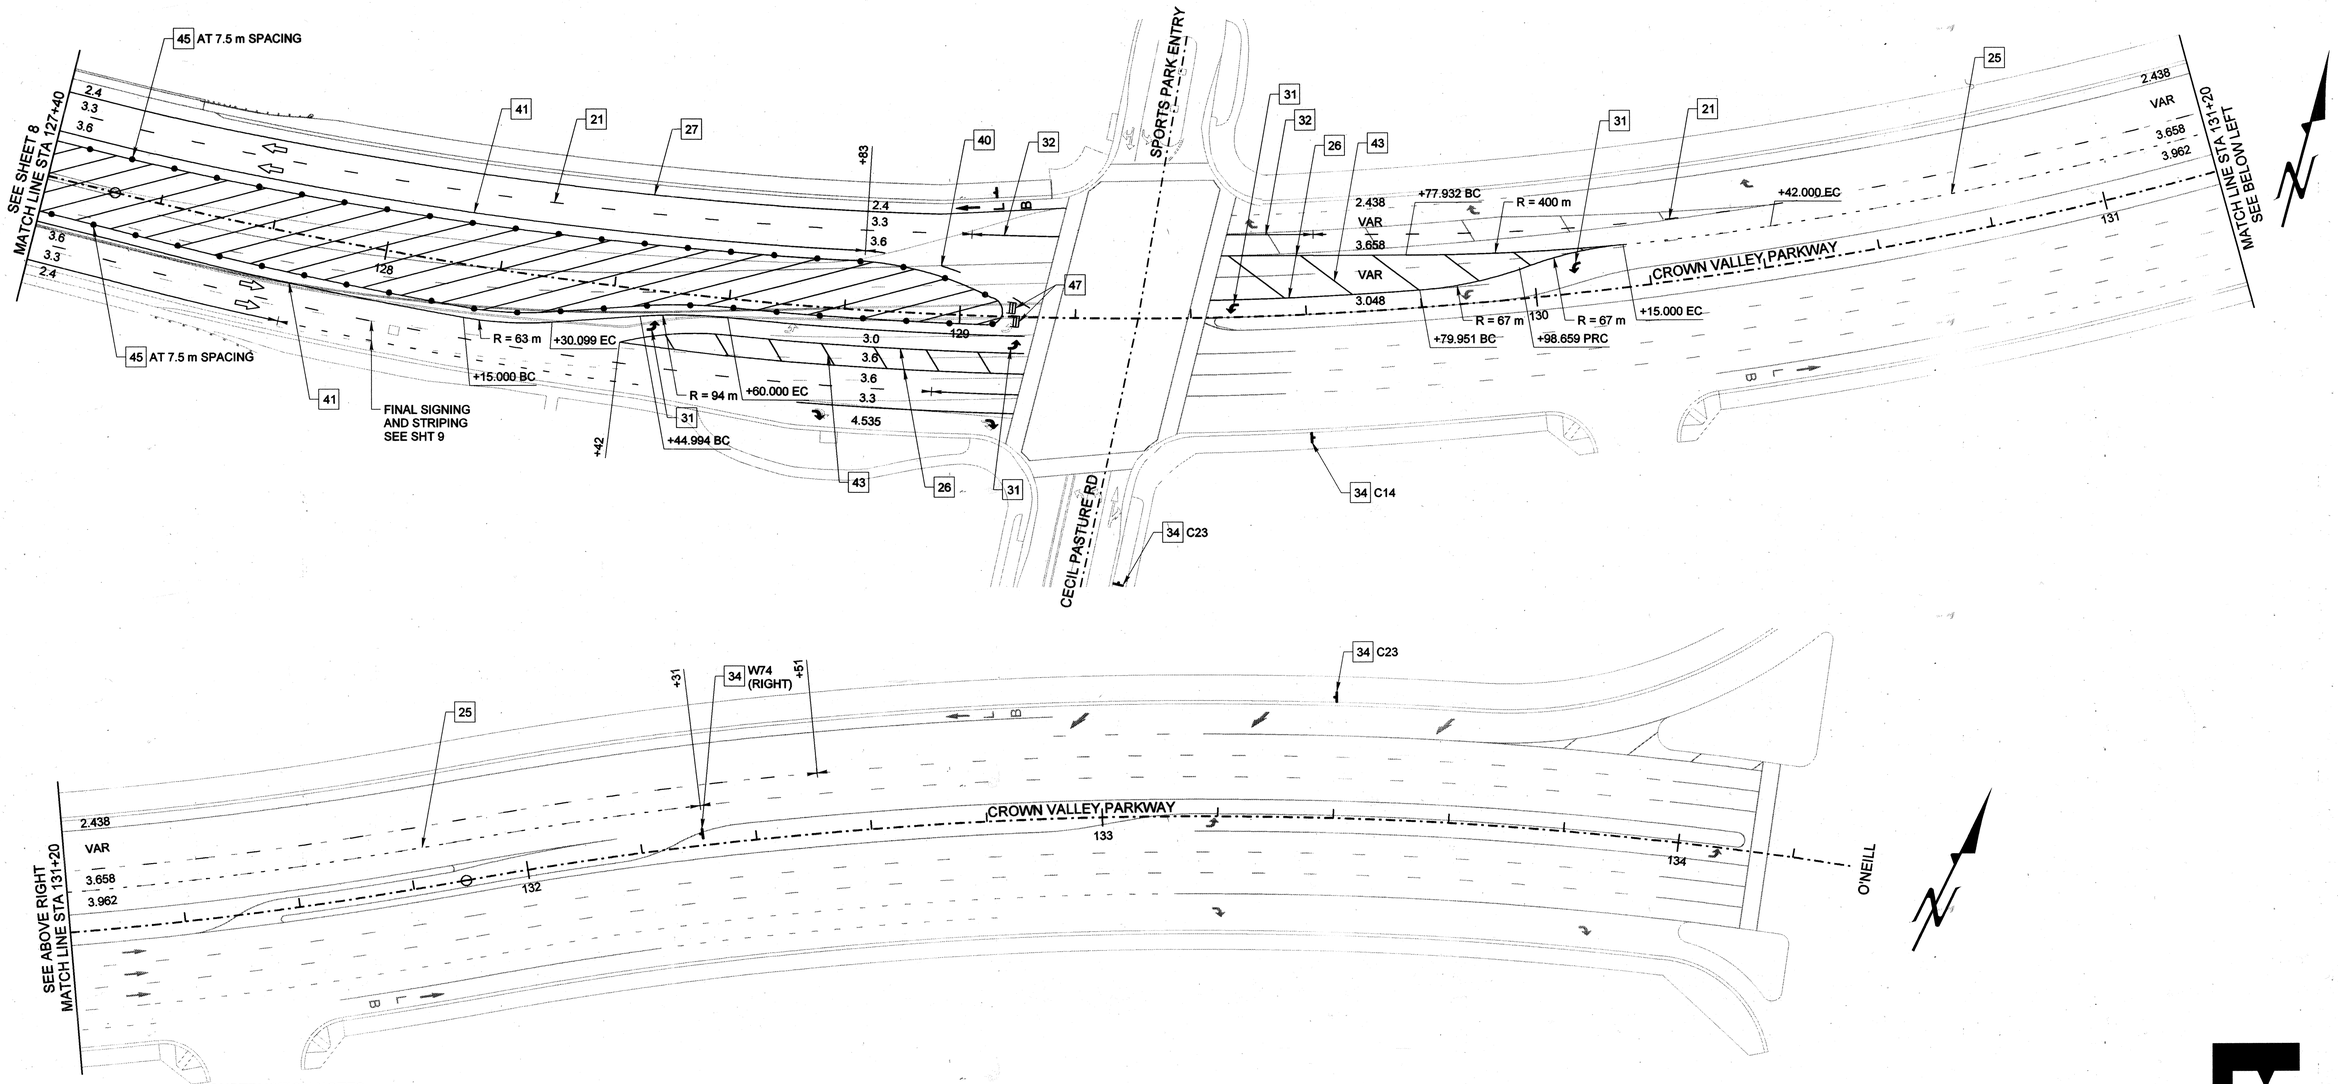

CONSTRUCTION NOTES

- 21 PAINT 100 mm WHITE LANE LINE / DET. 9
- 25 PAINT 200 mm WHITE LANE DROP / DET. 37B
- 26 PAINT 200 mm WHITE CHANNELIZING LINE / DET. 38
- 27 PAINT 150 mm WHITE BIKE LANE LINE / DET. 39
- 31 INSTALL TYPE IV ARROW MARKING
- 32 PAINT 15 m SOLID 100 mm WHITE / INSTALL TYPE G RPMs AT END POINTS
- 34 INSTALL SIGN/POST OR AS SHOWN
- 40 PAINT 100 mm YELLOW CENTERLINE / DET. 5
- 41 PAINT 100 mm YELLOW EDGE LINE/ DET. 24
- 43 PAINT 300 mm WHITE AT 45° AND 7.5 m SPACING
- 45 INSTALL CHANNELIZERS
- 47 INSTALL BARRICADE (TYPE III)

PLAN
1m : 500m

NOTE: REMOVE CONFLICTING STRIPING BY SANDBLASTING

10m 5m 0m 10m 20m 30m 40m
Metric Graphic Scale

ALL DIMENSIONS ARE IN METERS UNLESS NOTED OTHERWISE.

Metric

Washington
Washington Infrastructure Services, Inc.
17300 Redhill Avenue, Suite 150
Irvine, CA 92614

MARK	DATE	DESCRIPTION

REVISIONS

PREPARED UNDER RESPONSIBLE CHARGE OF:
GONZALO R. PEÑA
CE 44133 EXP. 06-30-05
REGISTERED PROFESSIONAL ENGINEER GONZALO R. PEÑA No. 44133 Exp. 6/30/05 CIVIL STATE OF CALIFORNIA
8/6/03
DATE

ORANGE COUNTY
PUBLIC FACILITIES AND RESOURCES DEPARTMENT

CROWN VALLEY PARKWAY
STA 127+40 TO STA 134+20
TRAFFIC CONTROL PLAN
STAGE 2

DESIGNED: K. NGUYEN
DRAWN: K. NGUYEN
CHECKED: G. R. PEÑA
SCALE: AS SHOWN
DATE: MAY 01, 2003
DRAWING NO.
SHEET 14 OF 55

File Name: M:\26144\SHTS\Traffic Handling5.dgn
Date Plotted: 7/23/2003 10:17:32

M:\26144\SHTS\Traffic Handling5.dgn 7/23/2003 10:17:32

Last modified 30-Apr-1998