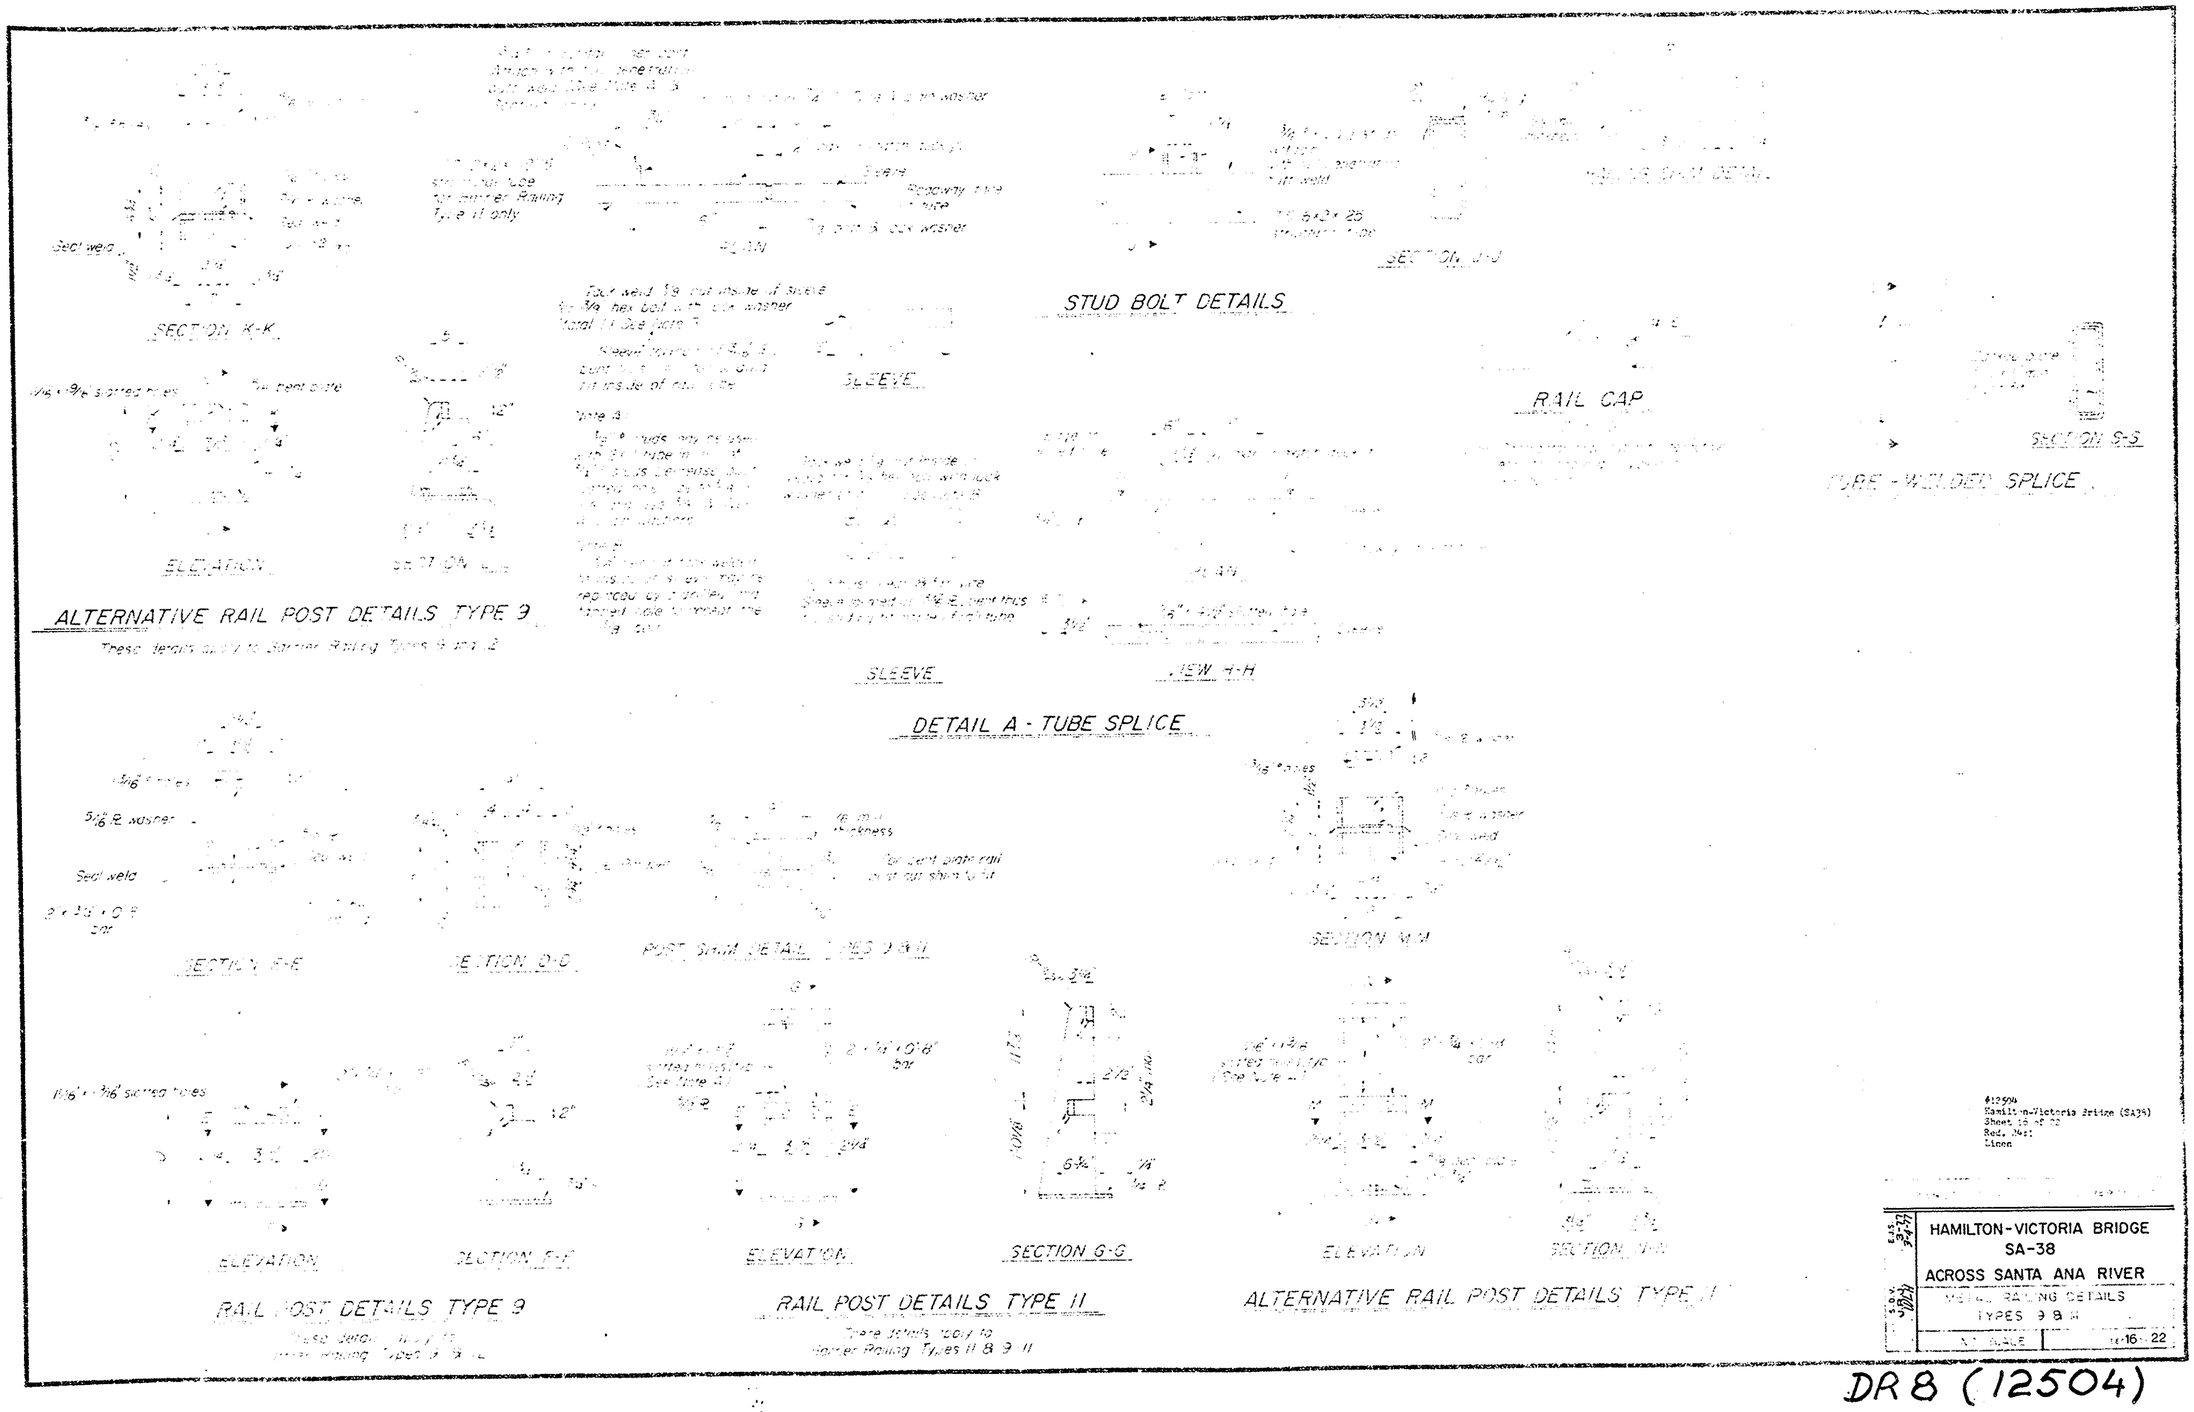
SECTION K-K
ELEVATION
SECTION L-L
ALTERNATIVE RAIL POST DETAILS TYPE 9
SLEEVE
SLEEVE
STUD BOLT DETAILS
SECTION J-J
RAIL CAP
SECTION S-S
TUBE - WELDED SPLICE
VIEW H-H
DETAIL A - TUBE SPLICE
SECTION E-E
SECTION D-D
POST SHIM DETAIL TYPES 9 & 11
SECTION M-M
ELEVATION
SECTION F-F
RAIL POST DETAILS TYPE 9
ELEVATION
SECTION G-G
RAIL POST DETAILS TYPE 11
ELEVATION
SECTION N-N
ALTERNATIVE RAIL POST DETAILS TYPE 11
#12504
Hamilton-Victoria Bridge (SA38)
Sheet 18 of 22
Red. Mat:
Linen
HAMILTON-VICTORIA BRIDGE
SA-38
ACROSS SANTA ANA RIVER
METAL RAILING DETAILS
TYPES 9 & 11
AS SHOWN
16-22

DR 8 (12504)