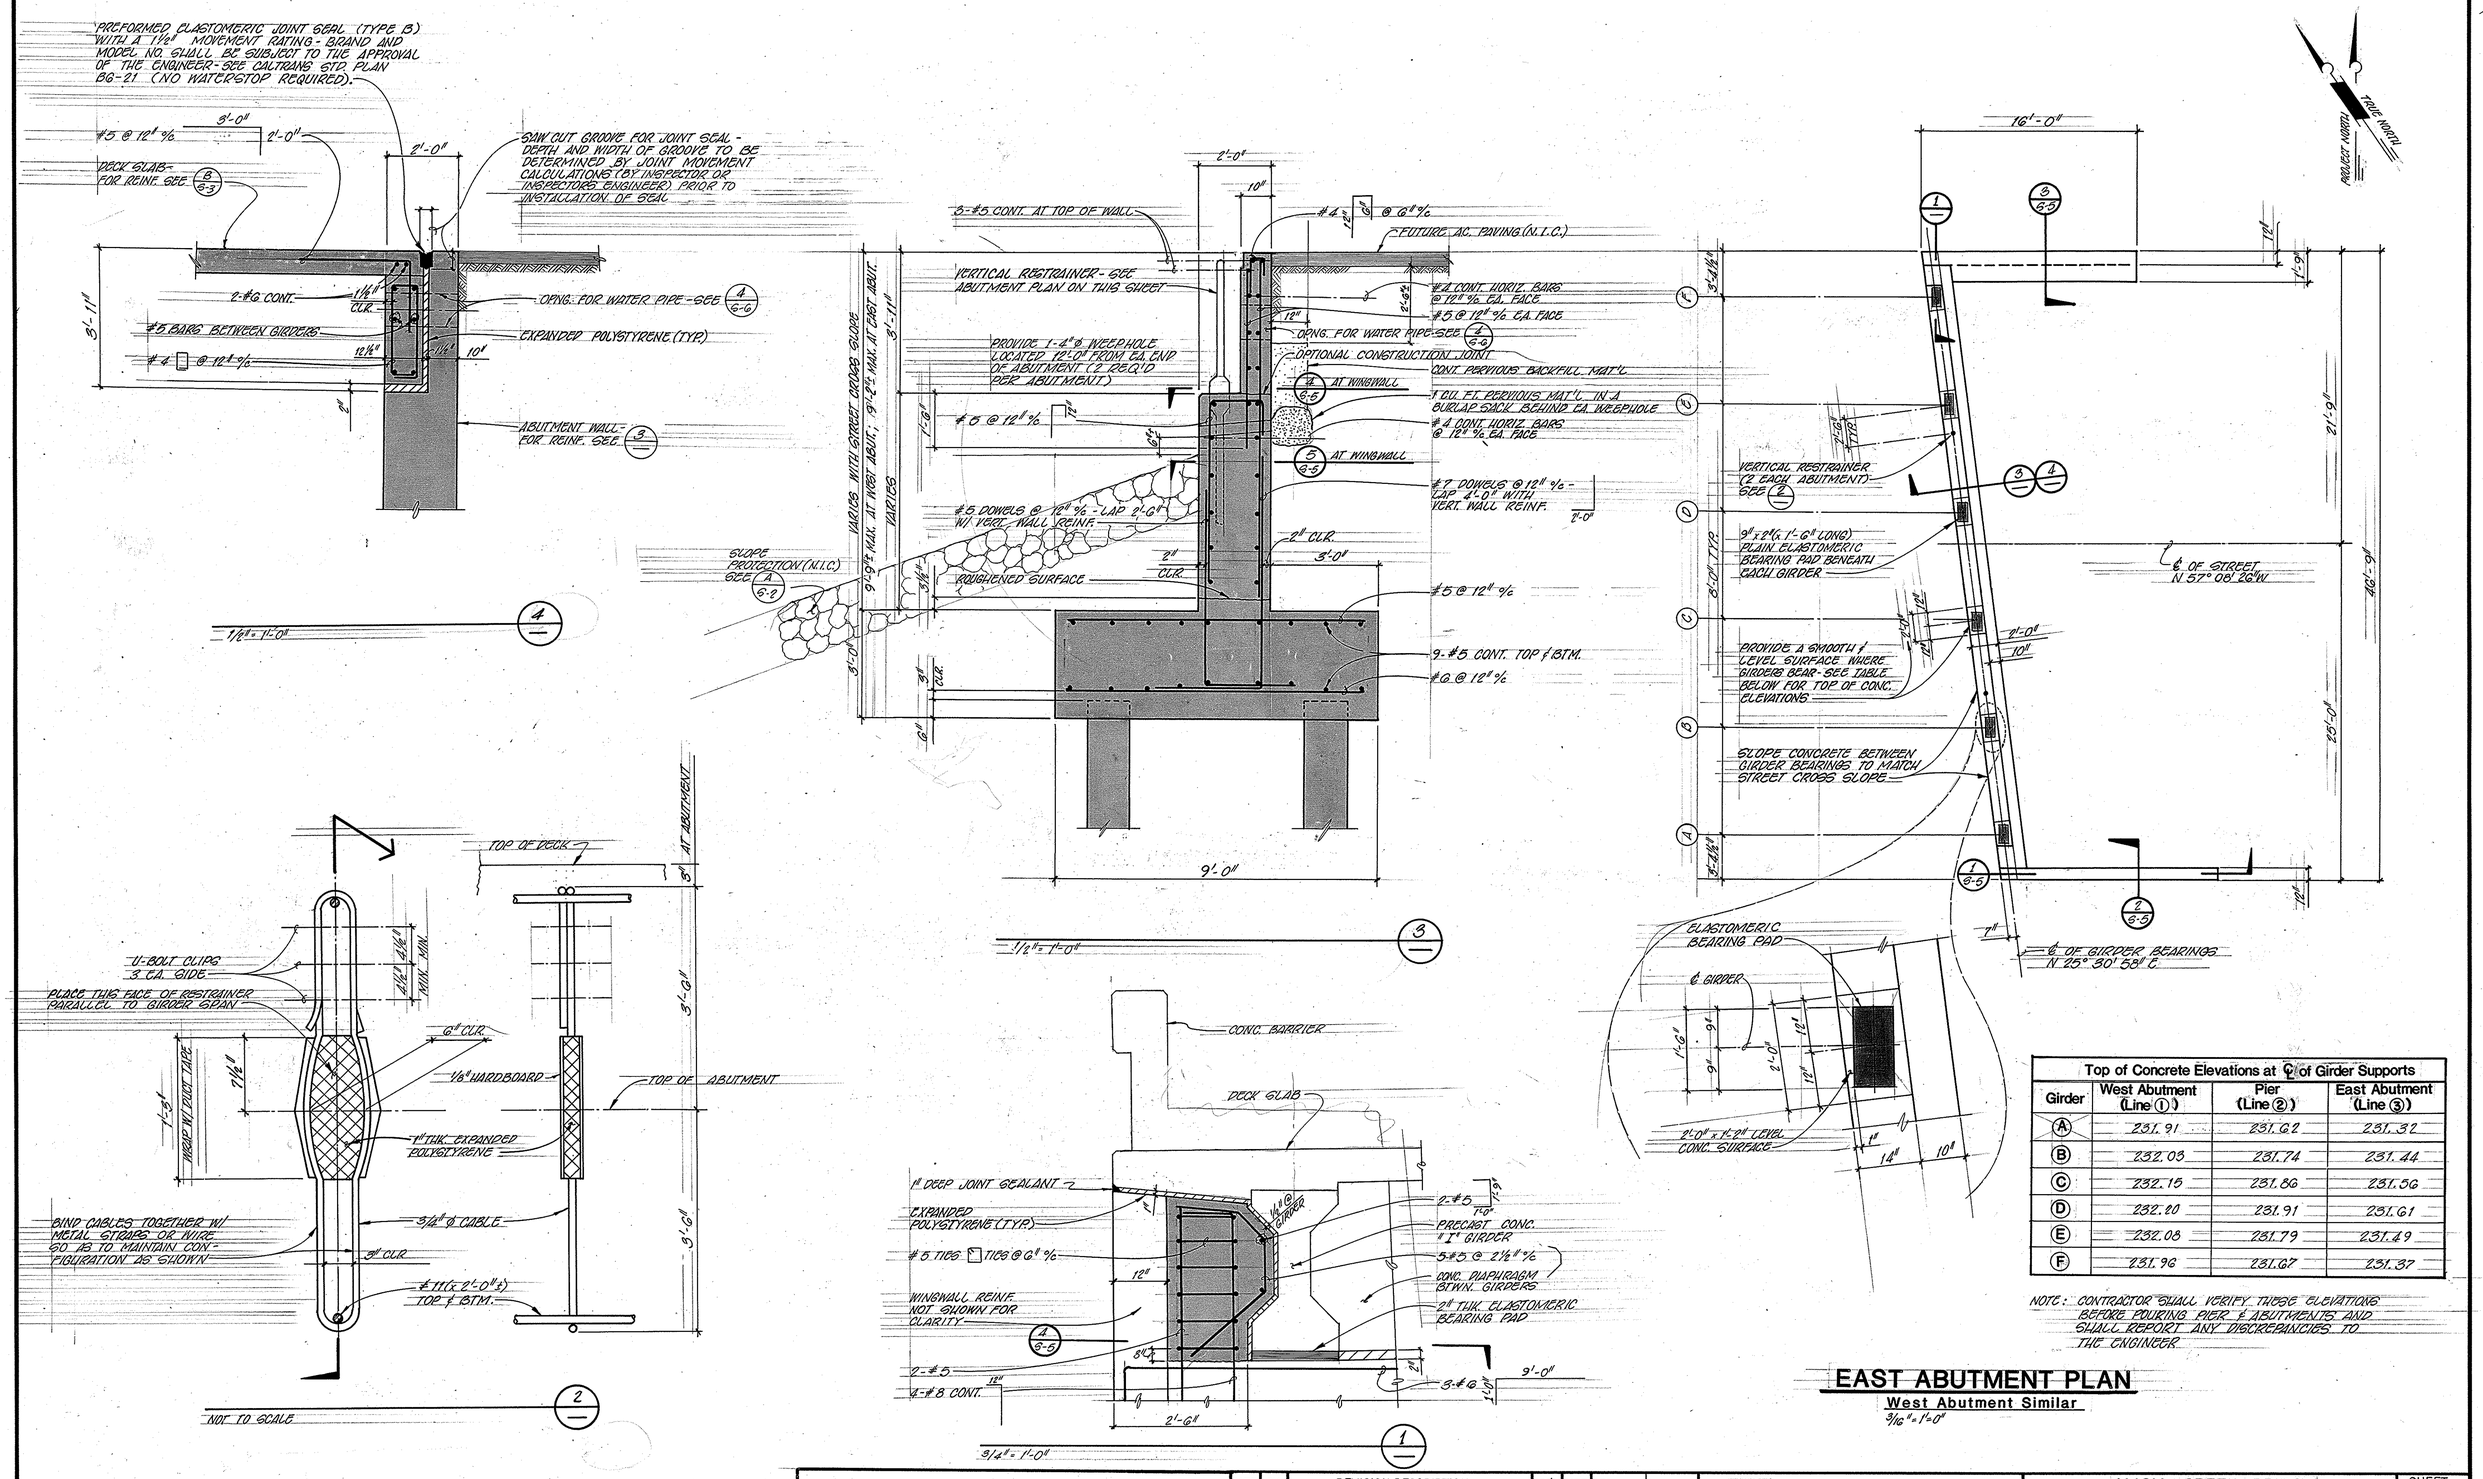

Top of Concrete Elevations at ℄ of Girder Supports			
Girder	West Abutment (Line 1)	Pier (Line 2)	East Abutment (Line 3)
A	231.91	231.62	231.32
B	232.03	231.74	231.44
C	232.15	231.86	231.56
D	232.20	231.91	231.61
E	232.08	231.79	231.49
F	231.96	231.67	231.37

NOTE: CONTRACTOR SHALL VERIFY THESE ELEVATIONS BEFORE POURING PIER & ABUTMENTS AND SHALL REPORT ANY DISCREPANCIES TO THE ENGINEER.

EAST ABUTMENT PLAN

West Abutment Similar

3/16" = 1'-0"

ASL Consulting Engineers

SE 2197

PASADENA (818) 792-3096
SANTA ANA (714) 979-1761
PALM SPRINGS (619) 320-4200

DESIGNED BY D.E.W. DRAWN BY V.M.R. CHECKED BY Z.G.A. DATE 2-84 SCALE AS SHOWN FILE NO. 1122.1

DATE	BY	REVISION DESCRIPTION	APP'D	DATE	DES.	DWN.
					CKD.	DATE

Church Engineering, Inc.
Consulting Civil Engineers
Land Planners
Land Surveyors
4020 Campus Dr.
Newport Beach
CA 92660
(714) 540-7377

ALICIA CREEK BRIDGE

ABUTMENT PLAN AND DETAILS

TRACT NO. 12091

SHEET S4 OF 1122 #