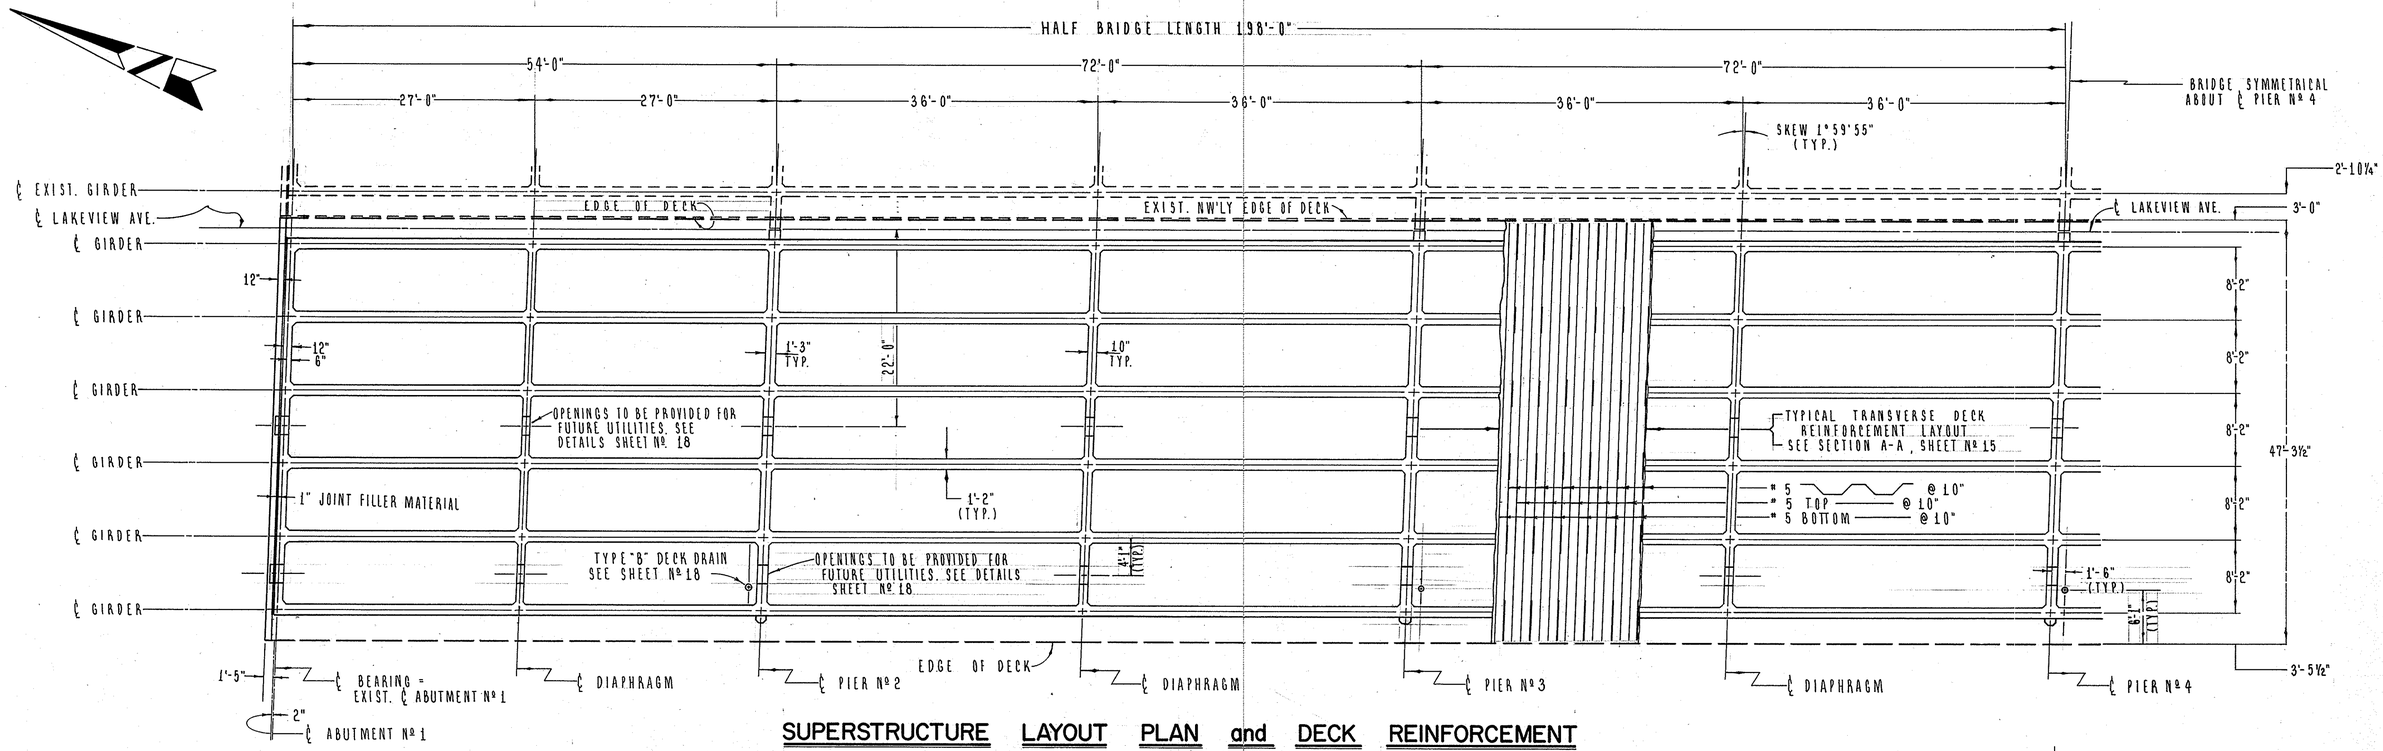

SUPERSTRUCTURE LAYOUT PLAN and DECK REINFORCEMENT

SCALE: ⅛"=1'-0"

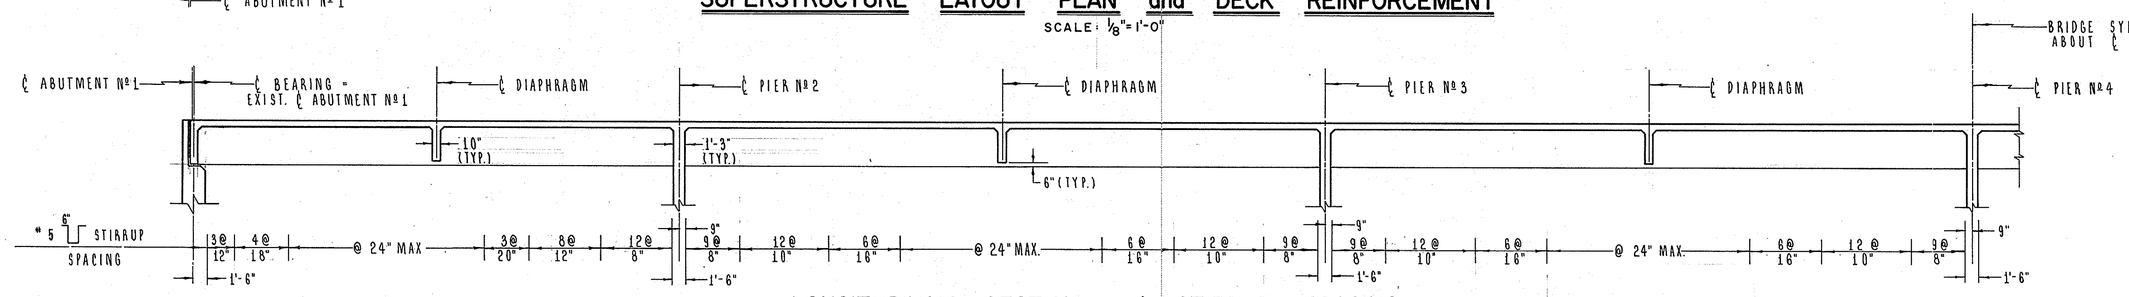

LONGITUDINAL SECTION and STIRRUP SPACING

SCALE: ⅛"=1'-0"

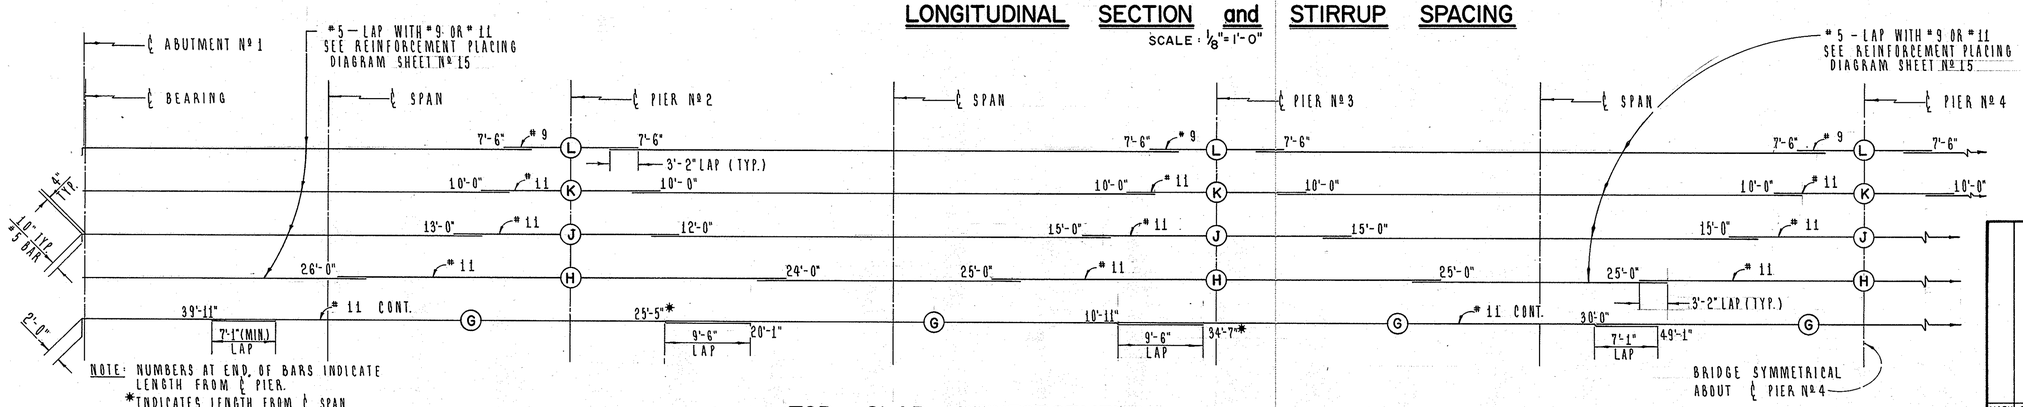

NOTE: NUMBERS AT END OF BARS INDICATE LENGTH FROM ℄ PIER.
*INDICATES LENGTH FROM ℄ SPAN.

TOP SLAB REINFORCEMENT

12730
Lakeview Ave. Bridge
Sheet 16 of 22
Red. 24:1
Linen

1 1/2 0 1 2
3 inches on original drawing

ORANGE COUNTY ENVIRONMENTAL MANAGEMENT AGENCY

LAKE VIEW AVE. BRIDGE (SA-6) WIDENING OVER SANTA ANA RIVER (E01)

SUPERSTRUCTURE AND REINFORCEMENT

MARK	DATE	DESCRIPTION

REVISIONS

PREPARED UNDER SUPERVISION OF M.A. Murphy 3/78 DATE

DESIGNED GENE W. FOSTER
DRAWN P.J.S. CHECKED

SCALE AS SHOWN | DATE MARCH 1978 | DWG. NO.

SHEET 16 OF 22

DR. # 10 (12730)