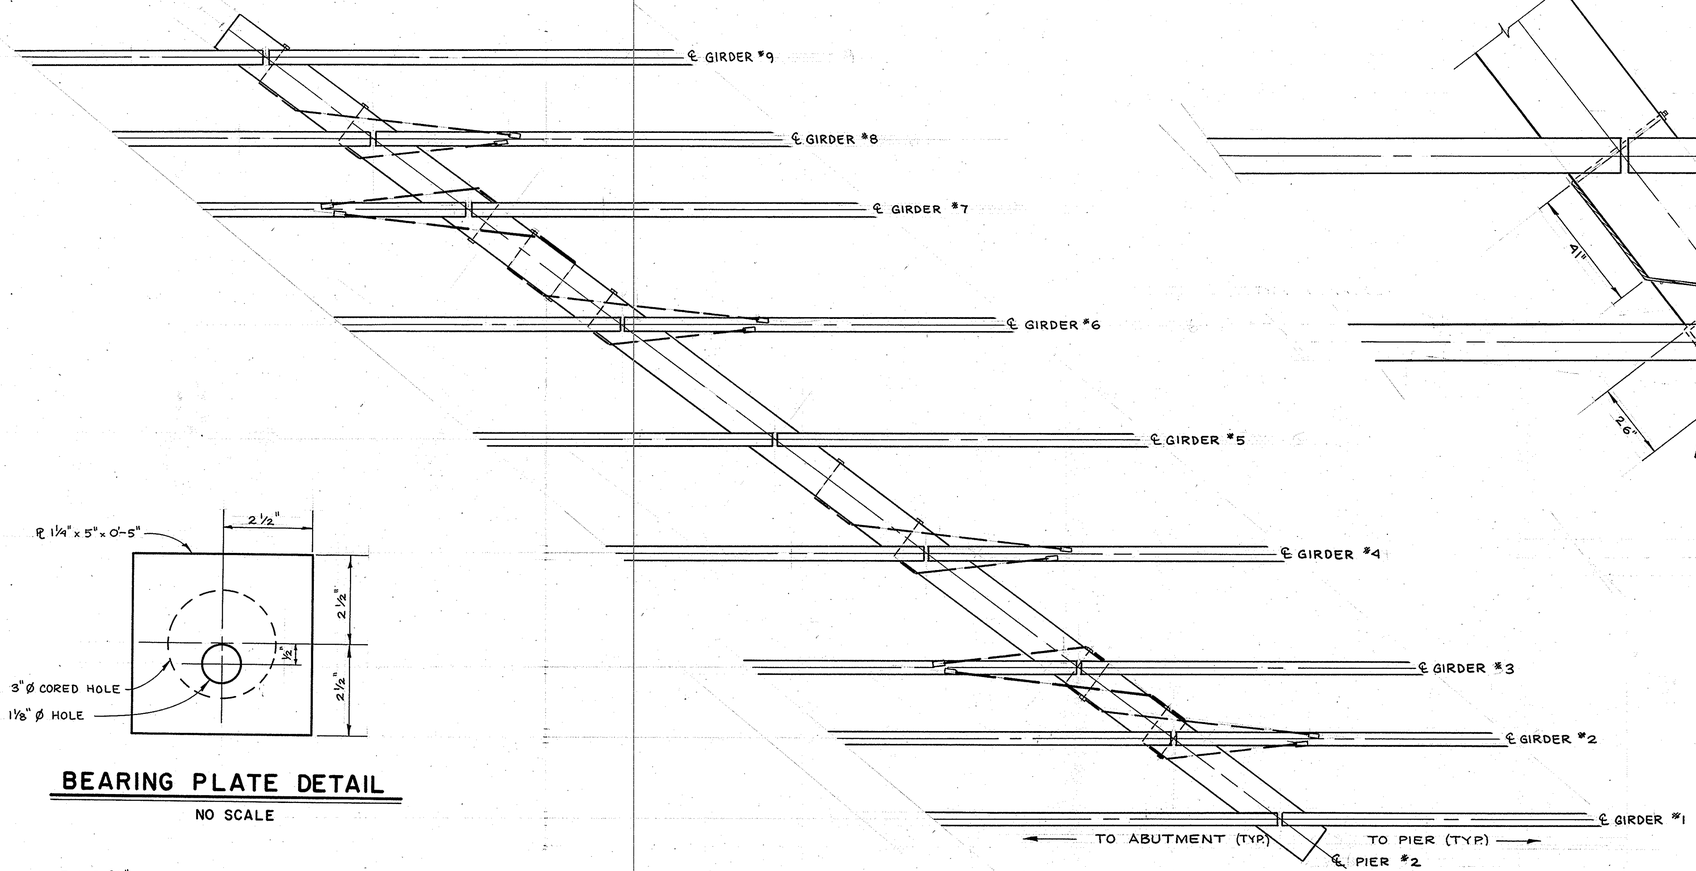

LONGITUDINAL CABLE RESTRAINER LAYOUT

NO SCALE

BEARING PLATE DETAIL

NO SCALE

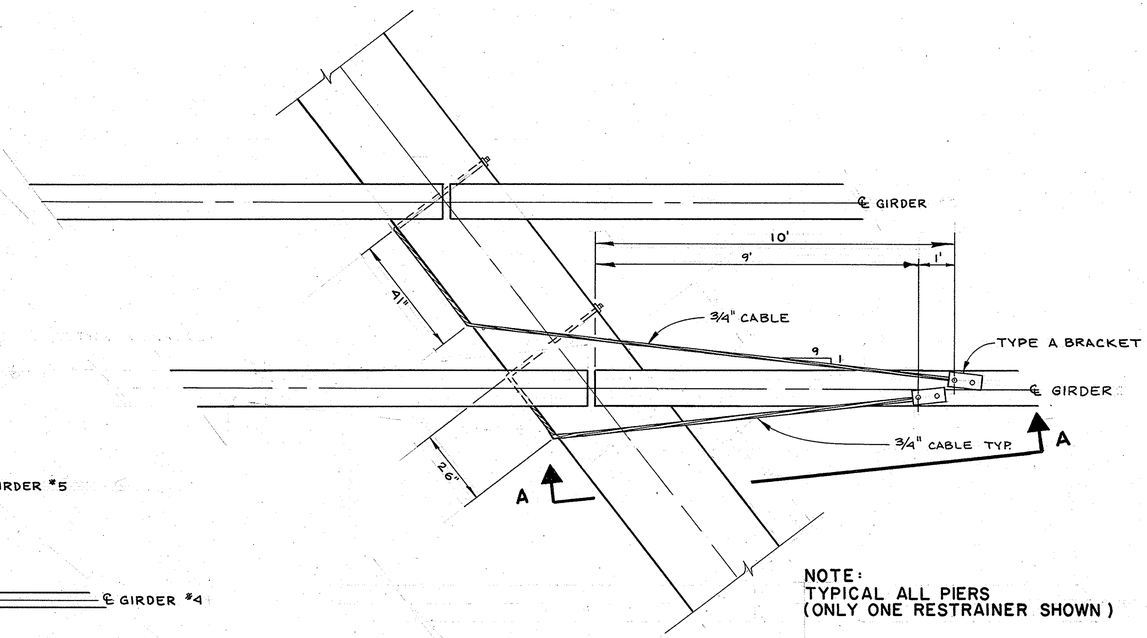

NOTE:
TYPICAL ALL PIERS
(ONLY ONE RESTRAINER SHOWN)

PLAN VIEW

NO SCALE

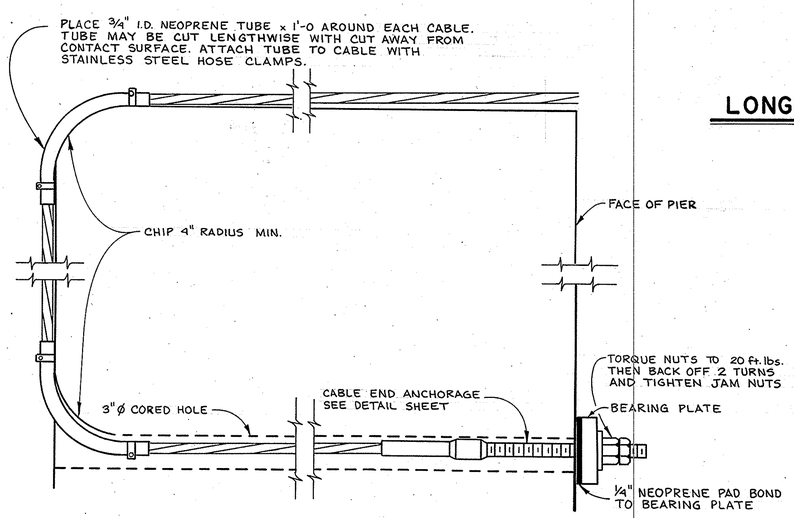

DETAIL B

NO SCALE

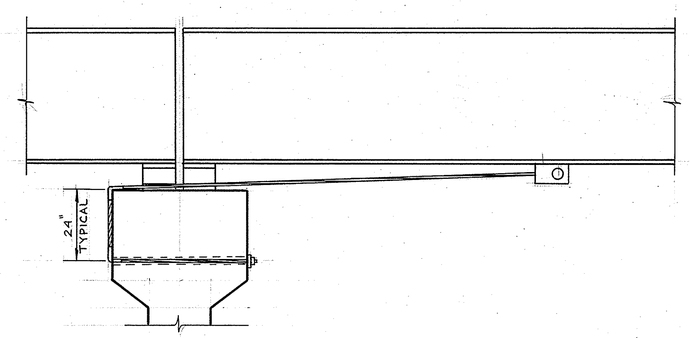

SECTION A-A

NO SCALE

NOTE:
THE CONTRACTOR SHALL VERIFY ALL DEPENDENT DIMENSIONS IN THE FIELD BEFORE ORDERING OR FABRICATING ANY MATERIALS

1 1/2 0 1 2
3 inches on original drawing

ORANGE COUNTY
ENVIRONMENTAL MANAGEMENT AGENCY

SEISMIC RETROFIT
LOS ALAMITOS BLVD. BRIDGE
CO - 38

PIER LONGITUDINAL CABLE RESTRAINER LAYOUT & DETAILS

MARK	DATE	DESCRIPTION

REVISIONS

DESIGNED M.HSU
DRAWN B.Munoz CHECKED

PREPARED UNDER SUPERVISION OF Lane W. Foster 10/83 DATE

SCALE AS SHOWN | DATE 10/83 | DWG. NO.

SHEET 19