

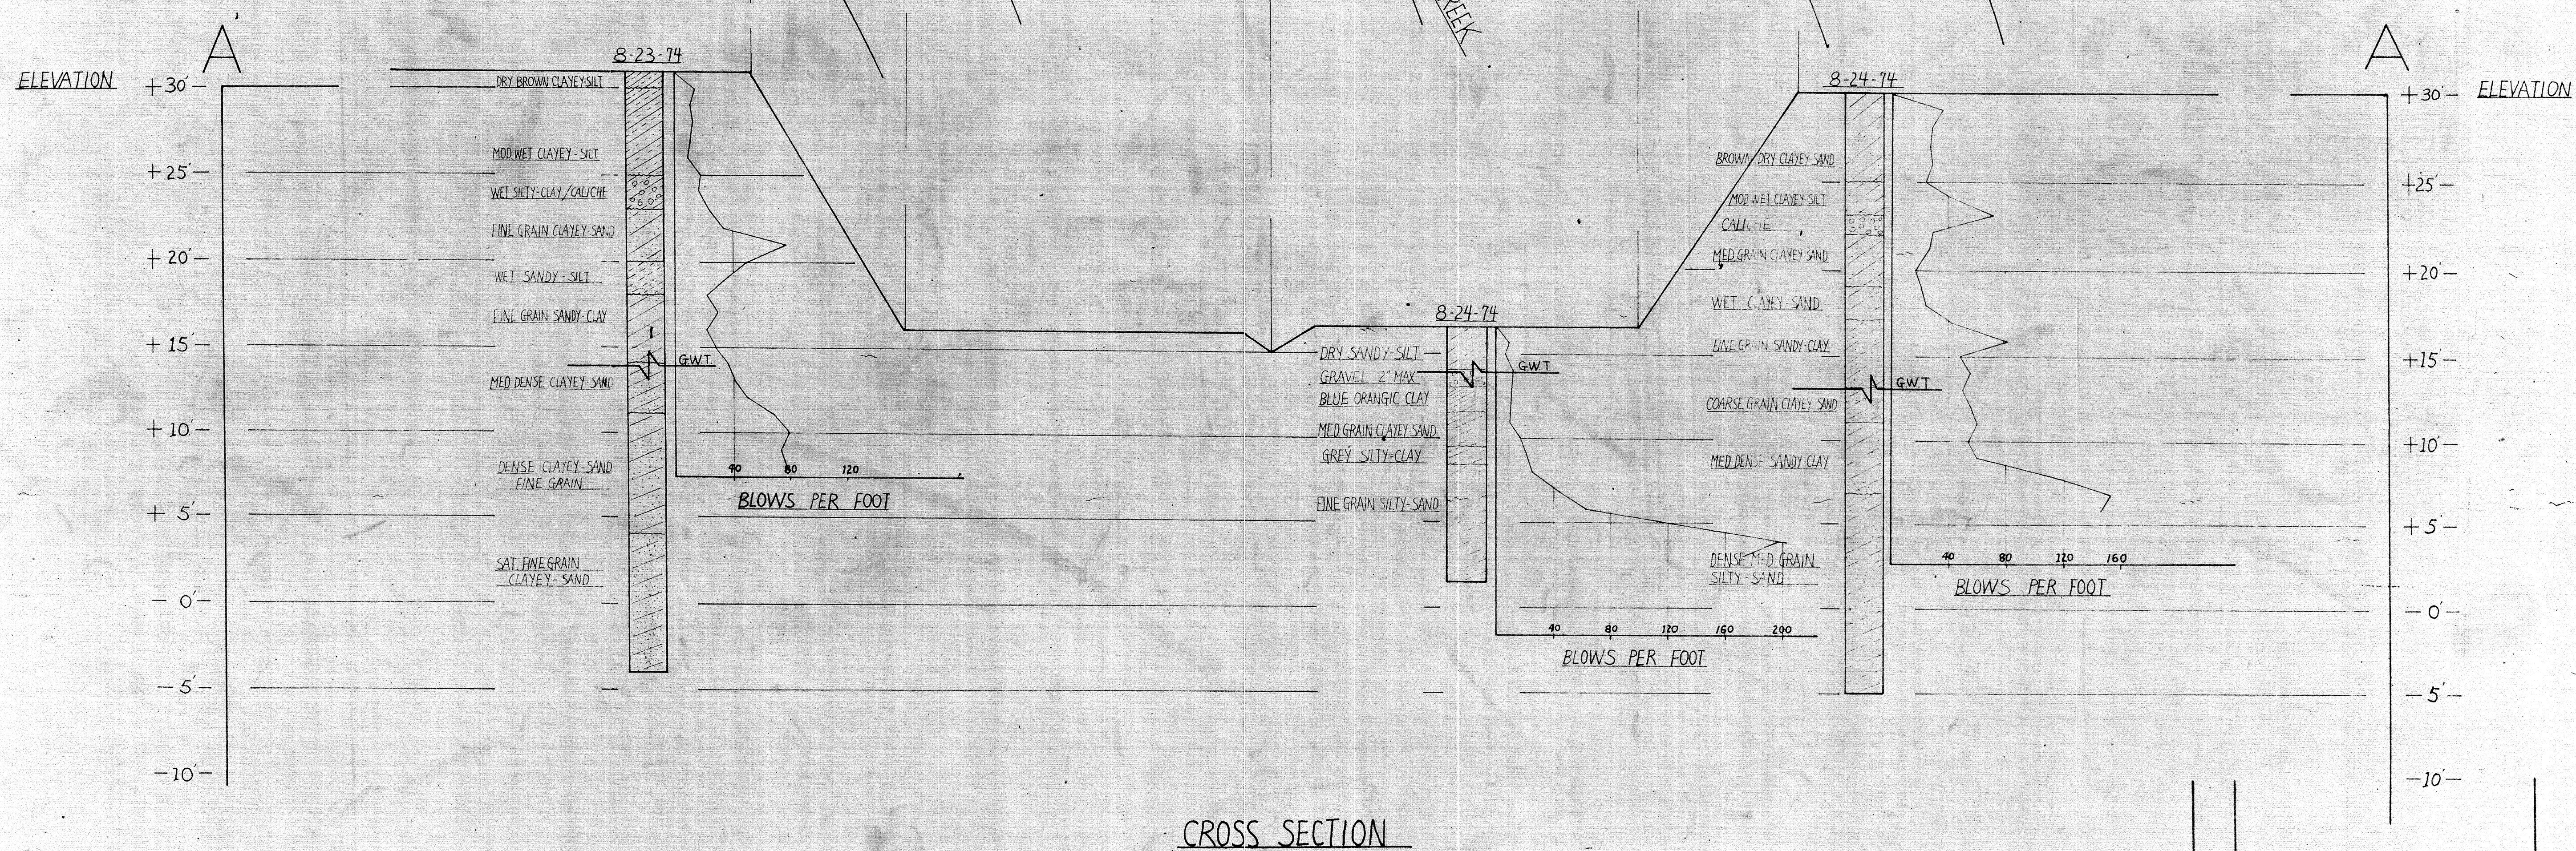


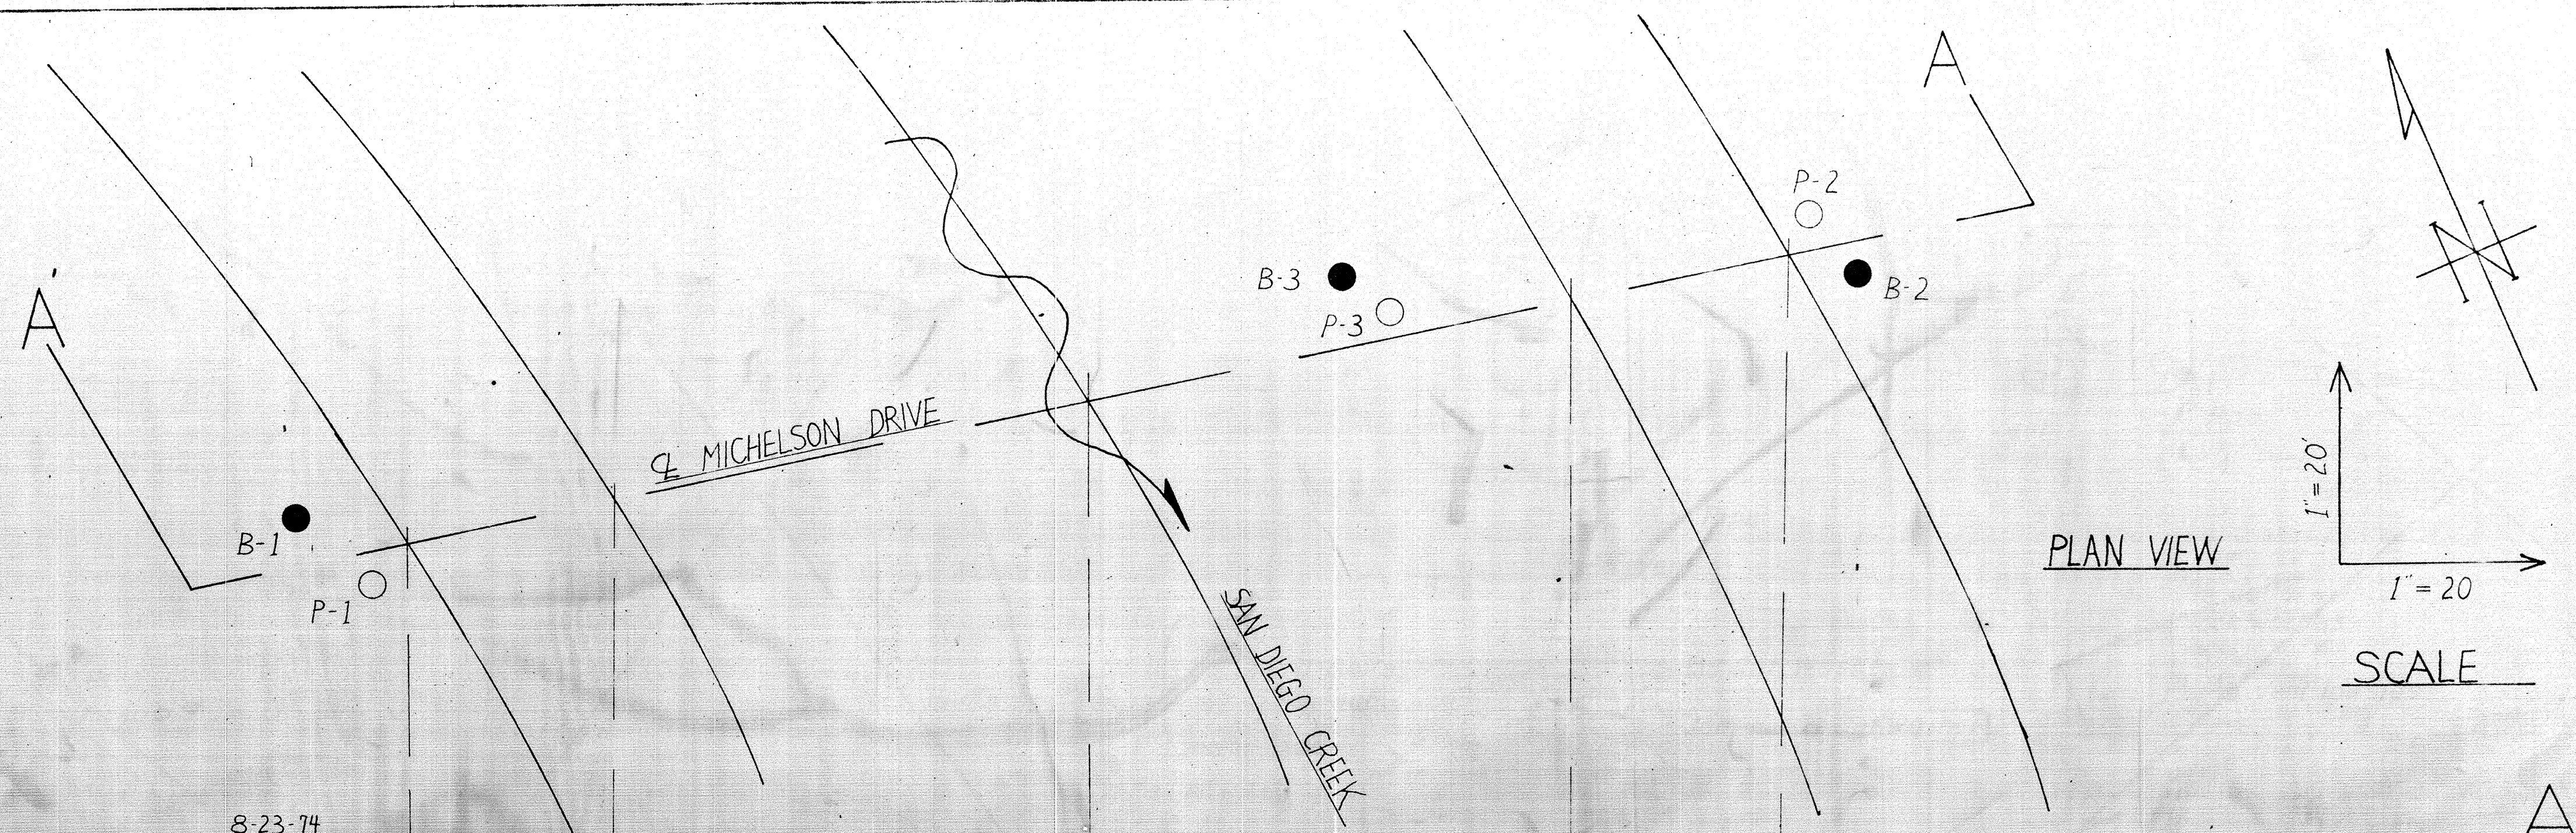


CROSS SECTION

LEGEND OF EARTH MATERIALS

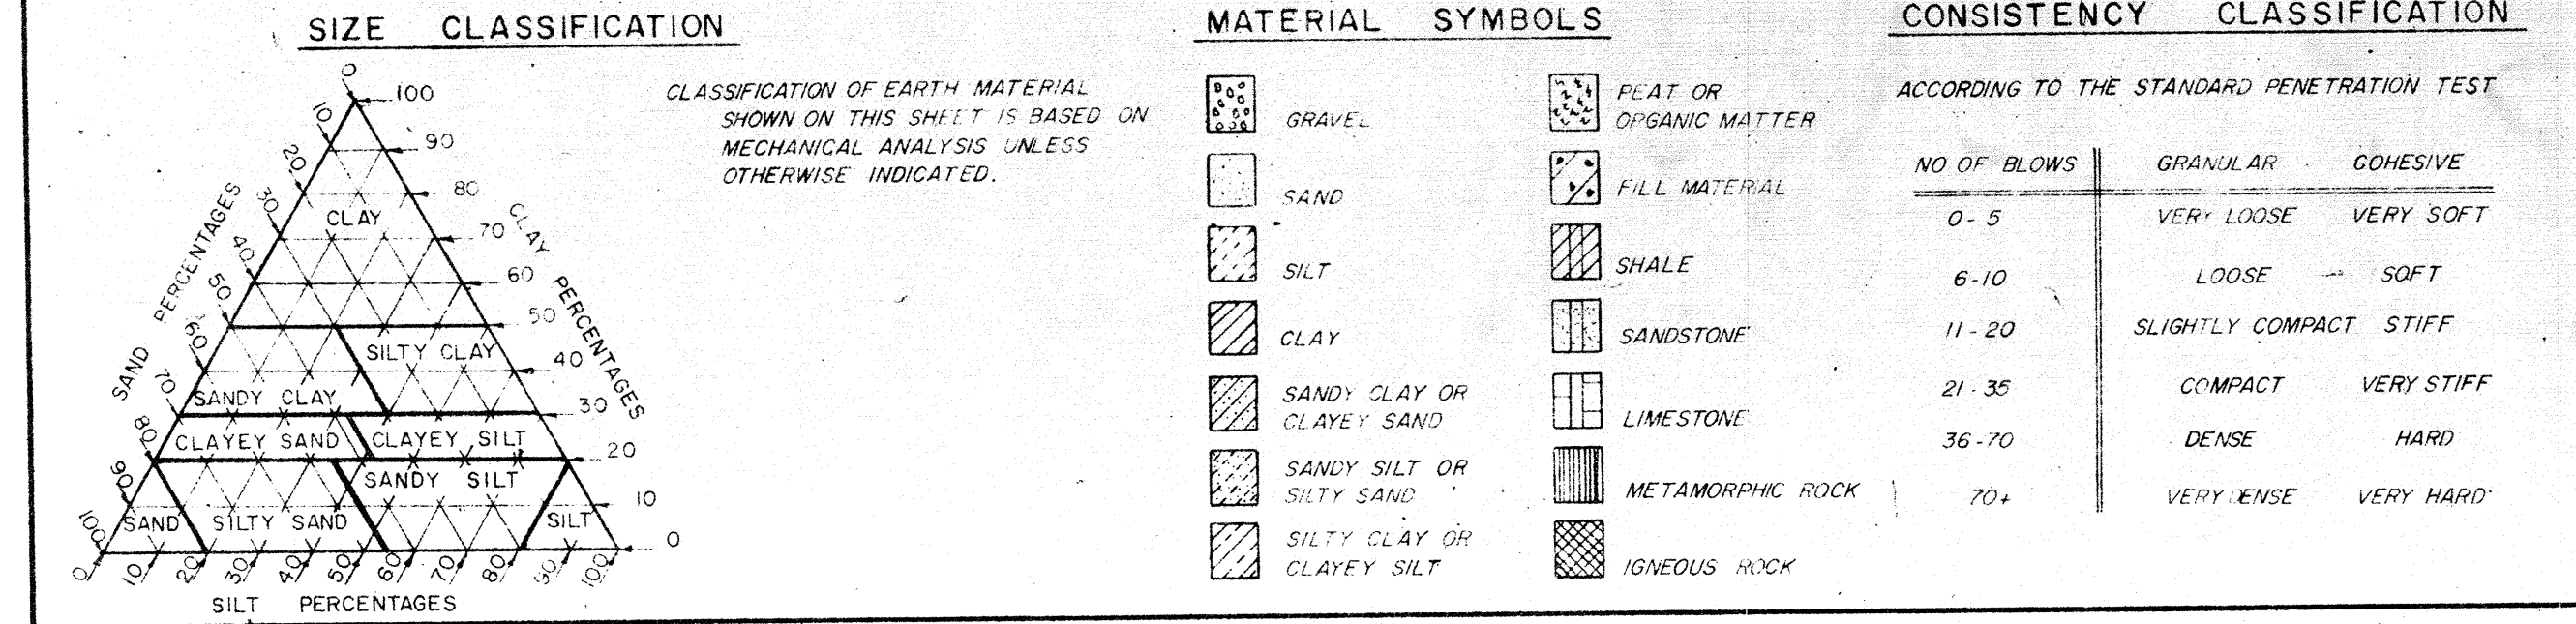

LEGEND OF BORING OPERATIONS

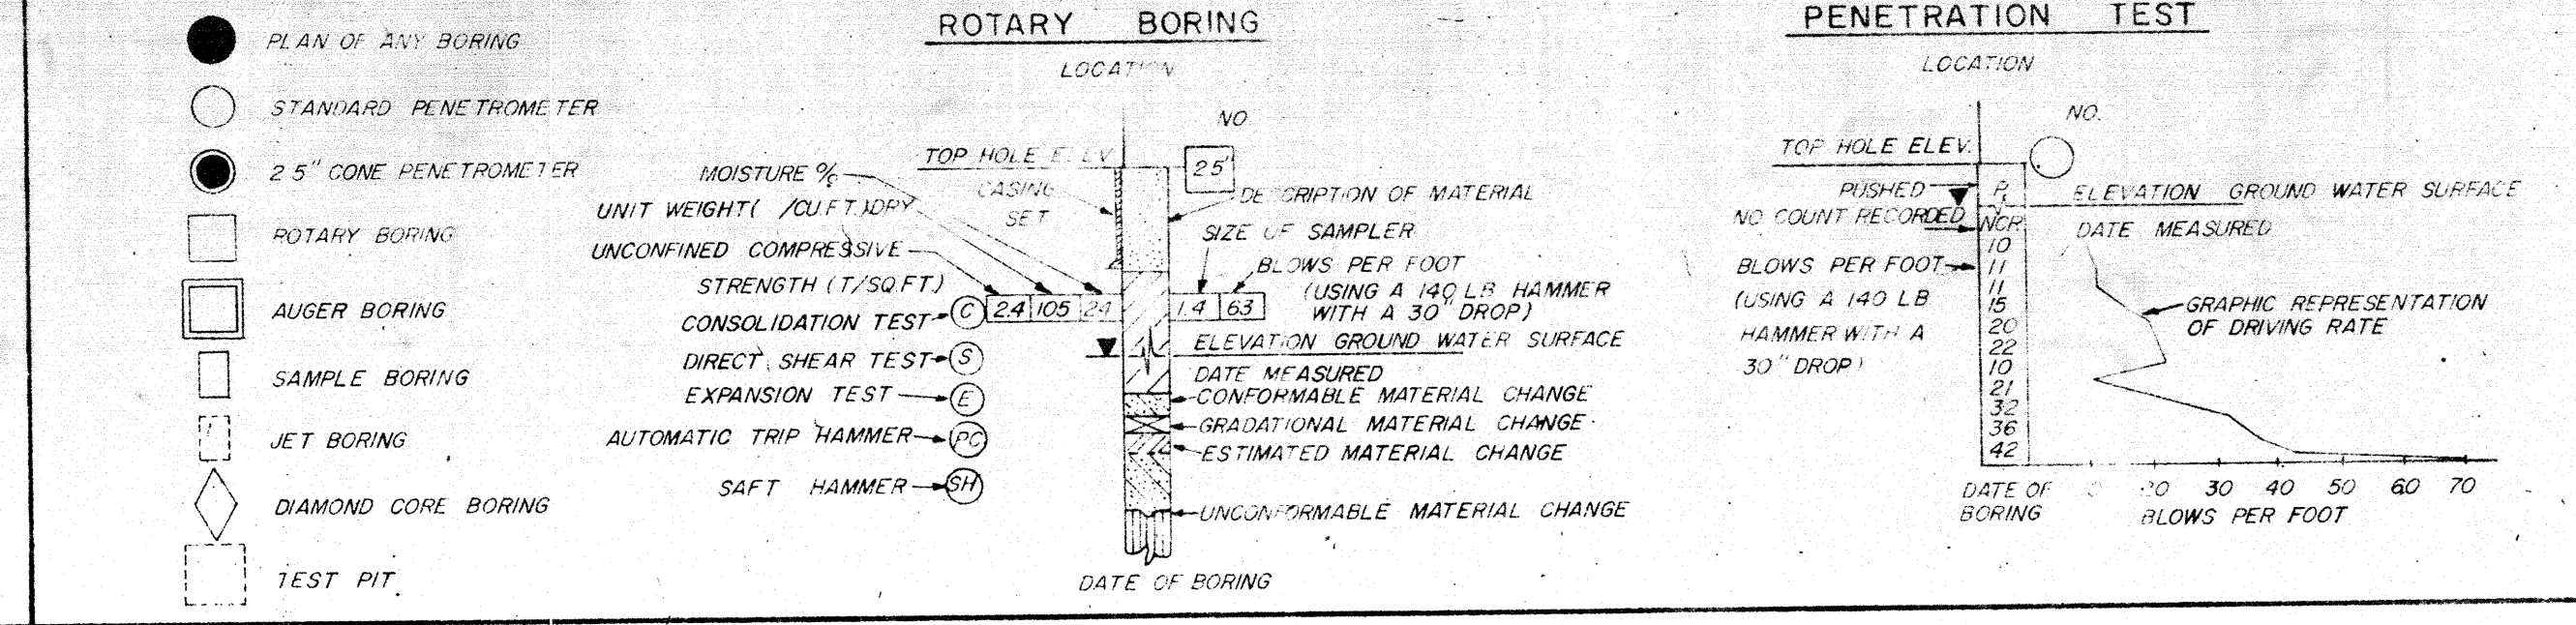

DATE	REVISION	DRAWN BY	CHECKED BY
ORANGE COUNTY ROAD DEPARTMENT MATERIALS LABORATORY LOG OF TEST BORINGS FOR			
MICHELSON DRIVE BRIDGE AT SAN DIEGO CREEK			
SHEET BRI-14 OF 14		DRAWING C. LEE	

FIELD STUDY BY
DRAWN BY
CHECKED BY