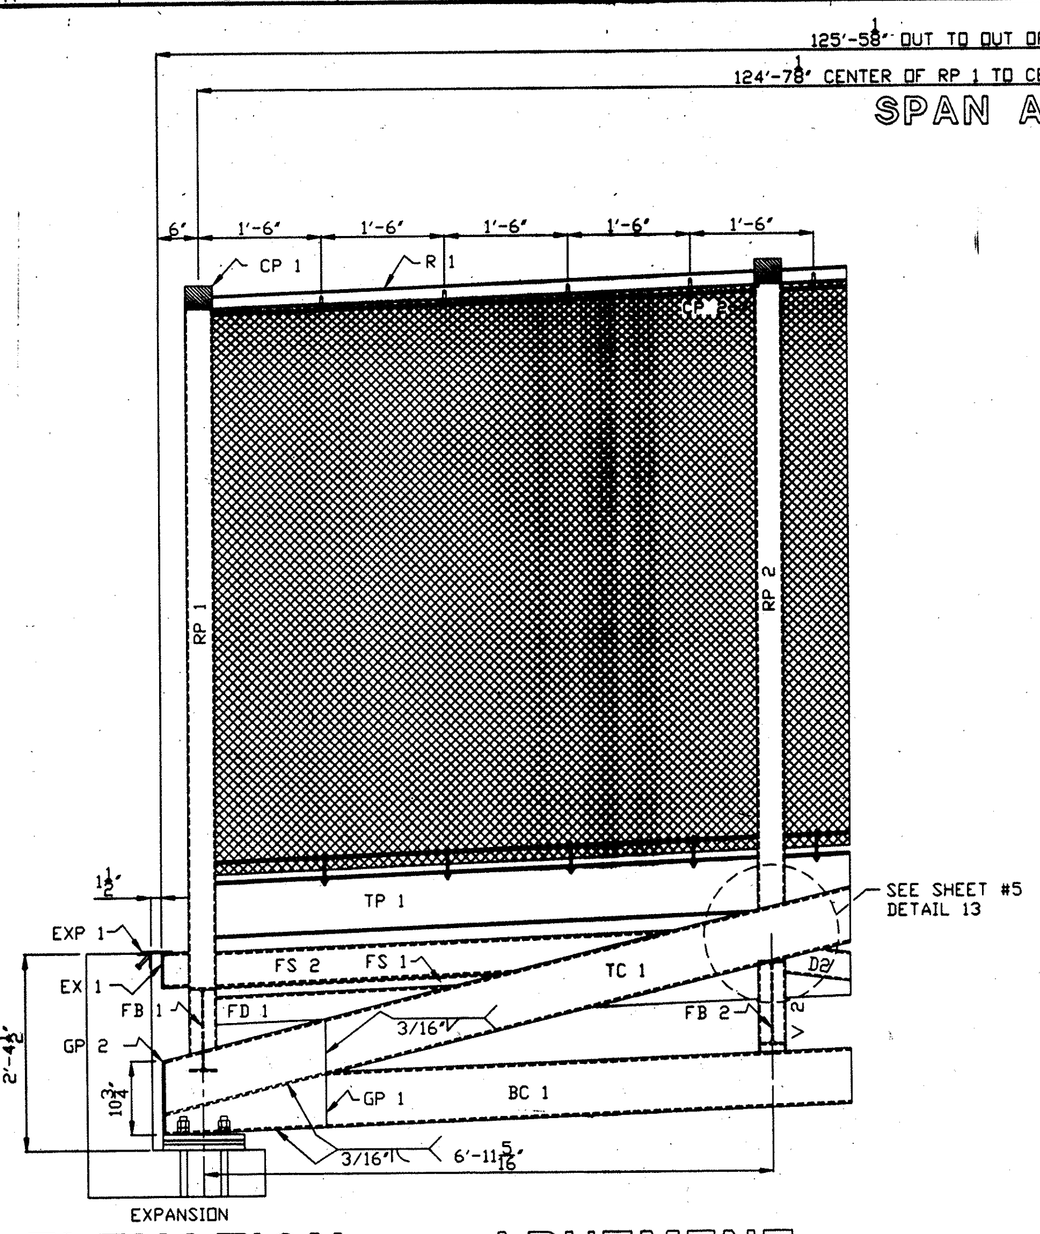

ELEVATION @ ABUTMENT

SCALE 3/4" = 1'

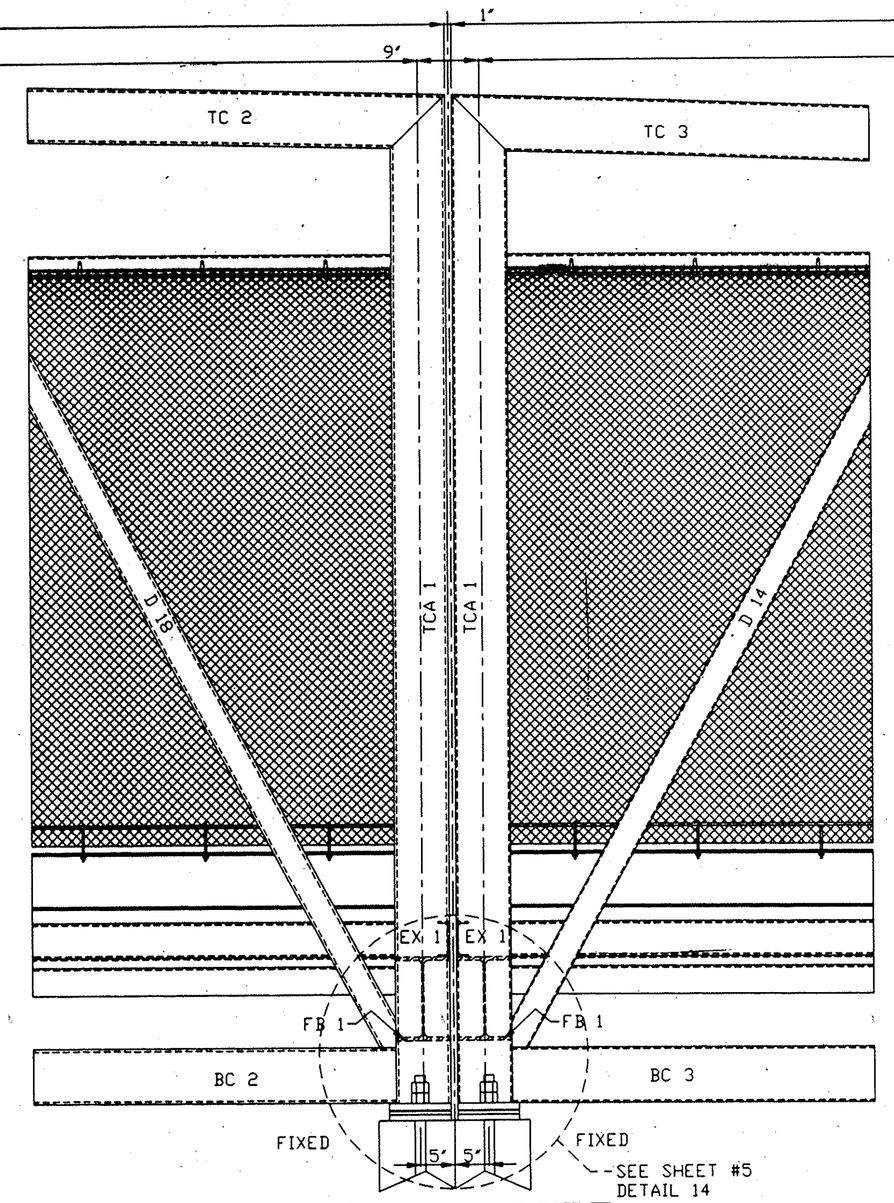

ELEVATION @ PIER

SCALE 3/4" = 1'

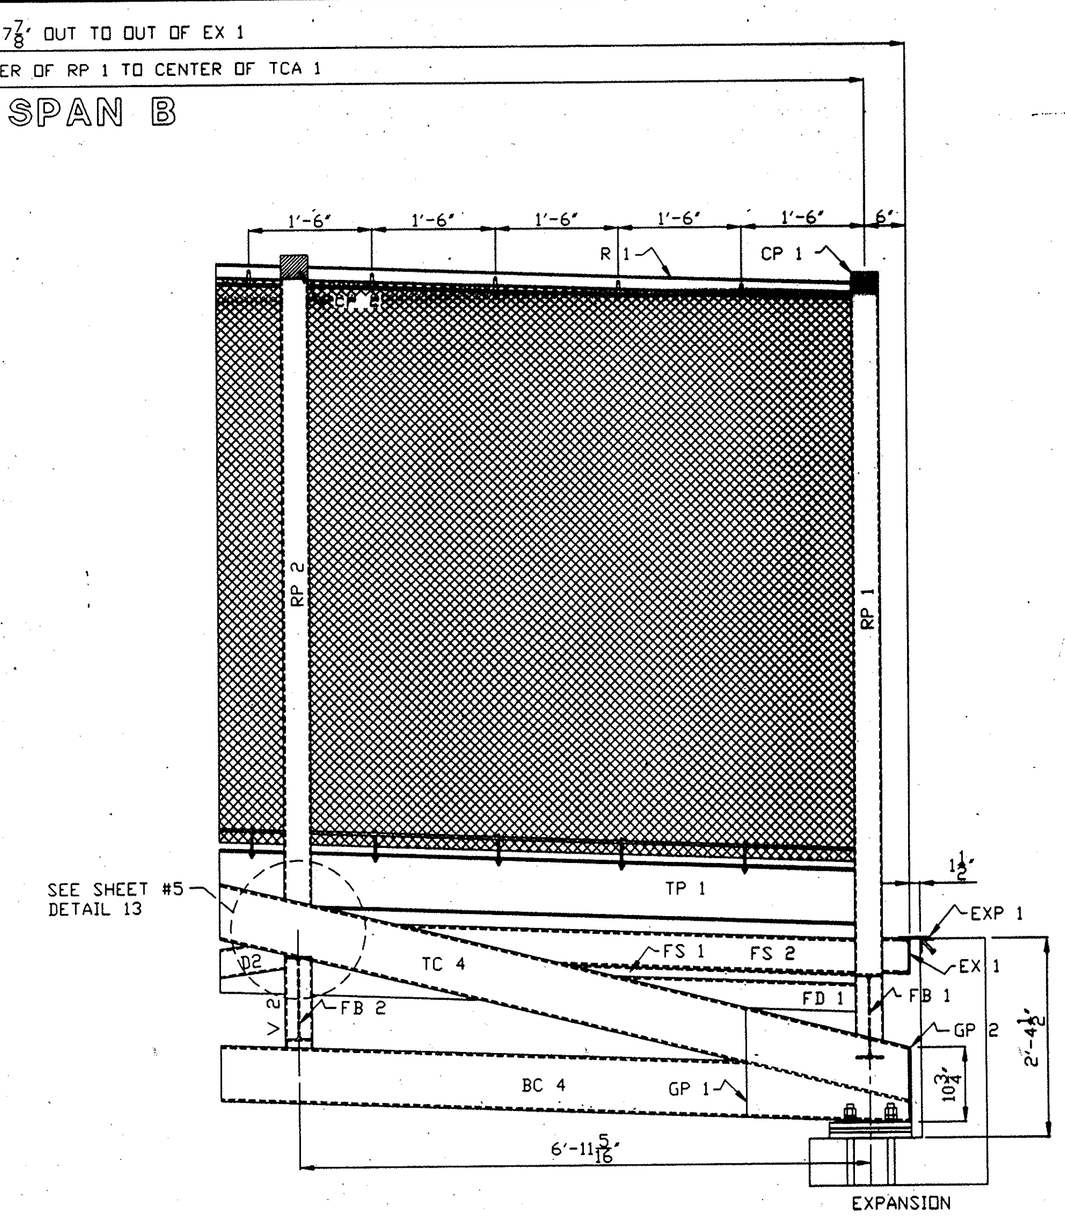

ELEVATION @ ABUTMENT

SCALE 3/4" = 1'

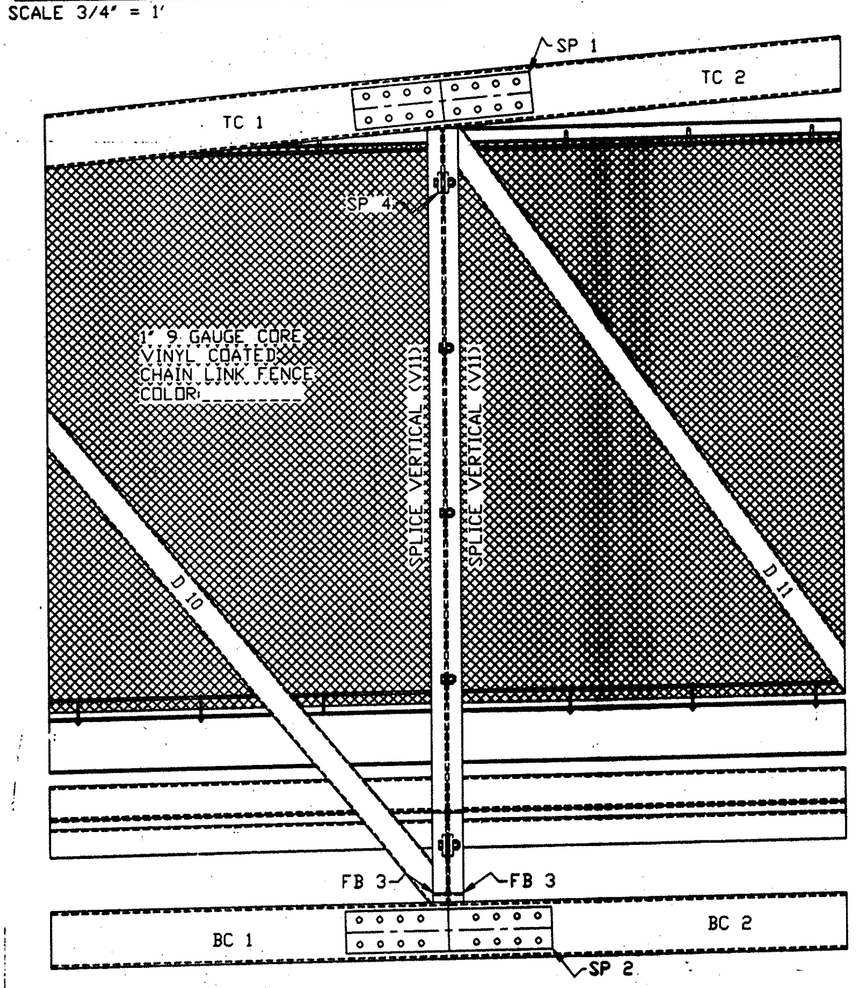

SPLICE @ SPAN A

SCALE 3/4" = 1'

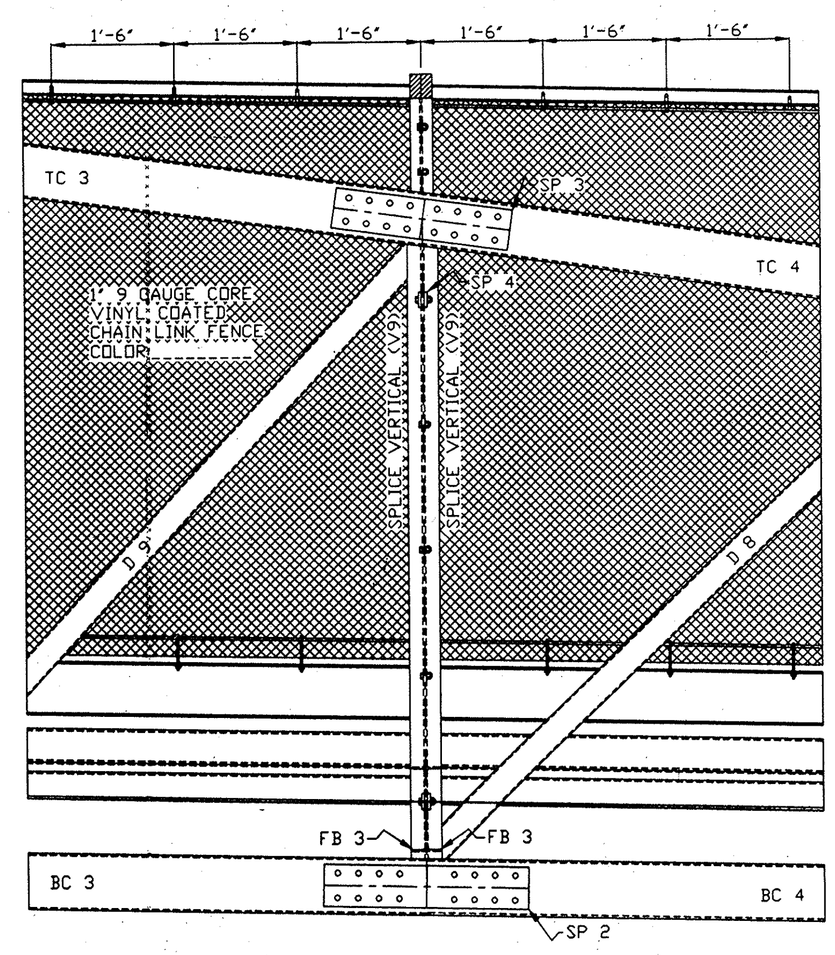

SPLICE @ SPAN B

SCALE 3/4" = 1'

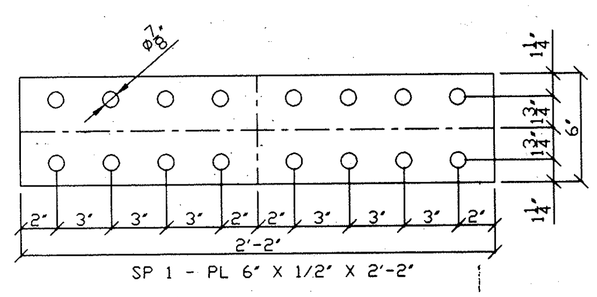

SP 1 - PL 6" X 1/2" X 2'-2"

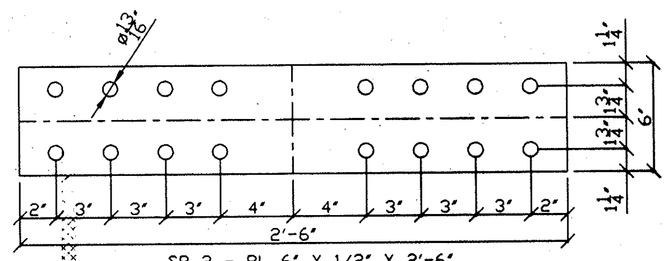

SP 2 - PL 6" X 1/2" X 2'-6"

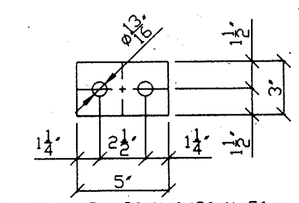

SP 4 - PL 3" X 1/2" X 5"

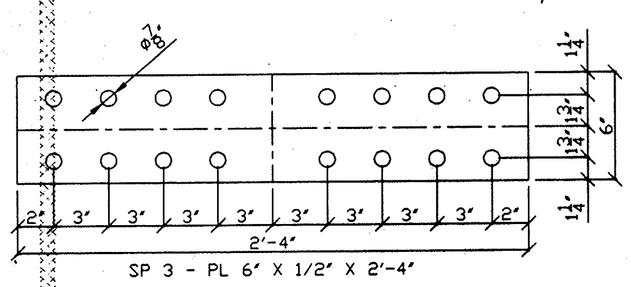

SP 3 - PL 6" X 1/2" X 2'-4"

ALABAMA REGISTERED PROFESSIONAL ENGINEER NO. 19851 DAVID O. BURCH JR.

6/22/00

ASSOCIATED CONSULTANT & PROFESSIONAL ENGINEER
DAVID O. BURCH P.E.
CONSULTING STRUCTURAL & CIVIL ENGINEER
112 SHADYWOOD PL
MABANK, TX 7614?

6/27/00

Rev	DESCRIPTION	BY/DATE	CHK'D BY
0	REVISED TOE PLATE, REMOVED LIGHT BRACKET	DDY 6/22/00	DAB
B	REVISED PER CUSTOMER COMMENTS	DDY 5/26/00	
A	RELEASED FOR APPROVAL		

STEADFAST BRIDGES®

A DIVISION OF
BILTOLAST PRODUCTS INC.
119 40th St. NE
FORT PAYNE, AL 35967-8139
1-800-749-7515

ACTIVE MEMBER

PLACARD ATTACHED ON RIGHT END POST AT EACH END OF BRIDGE
STEADFAST BRIDGES
PEDESTRIAN TRAFFIC
LIGHT VEHICLE
MAXIMUM LOAD
5 TONS
BILTOLAST PRODUCTS INC.
FORT PAYNE, ALABAMA
DATE OF MANUFACTURE:
SERIAL #:

JOB: 10'-5 1/4" X 223'-4" "KEYSTONE" BRIDGE
FOR: ORANGE COUNTY, CALIFORNIA
ADDRESS: RANCHO MISSION VIEJO, LLC
PO BOX 9
SAN JUAN CAPISTRANO, CA 92693
ARCHITECT: LAND CONCERN, LTD.
CONTRACTOR:
DESCRIPTION:
LADERA RANCH PROJECT NO. 10-0367-12

DRAWN BY: 12/21/99 DDY
APP'D BY: RGG
CHECKED BY: DAG

THIS BRIDGE STRUCTURE SHALL NOT BE FIELD MODIFIED IN ANY WAY WITHOUT PRIOR APPROVAL FROM STEADFAST BRIDGES. THESE DRAWINGS AND DESIGNS ARE THE PROPERTY OF BILTOLAST PRODUCTS INC. AND ARE NOT TO BE COPIED OR USED IN ANY WAY DETRIMENTAL WITHOUT THEIR WRITTEN CONSENT.

DRAWING #: 991043-4 OF 5 REV. 0