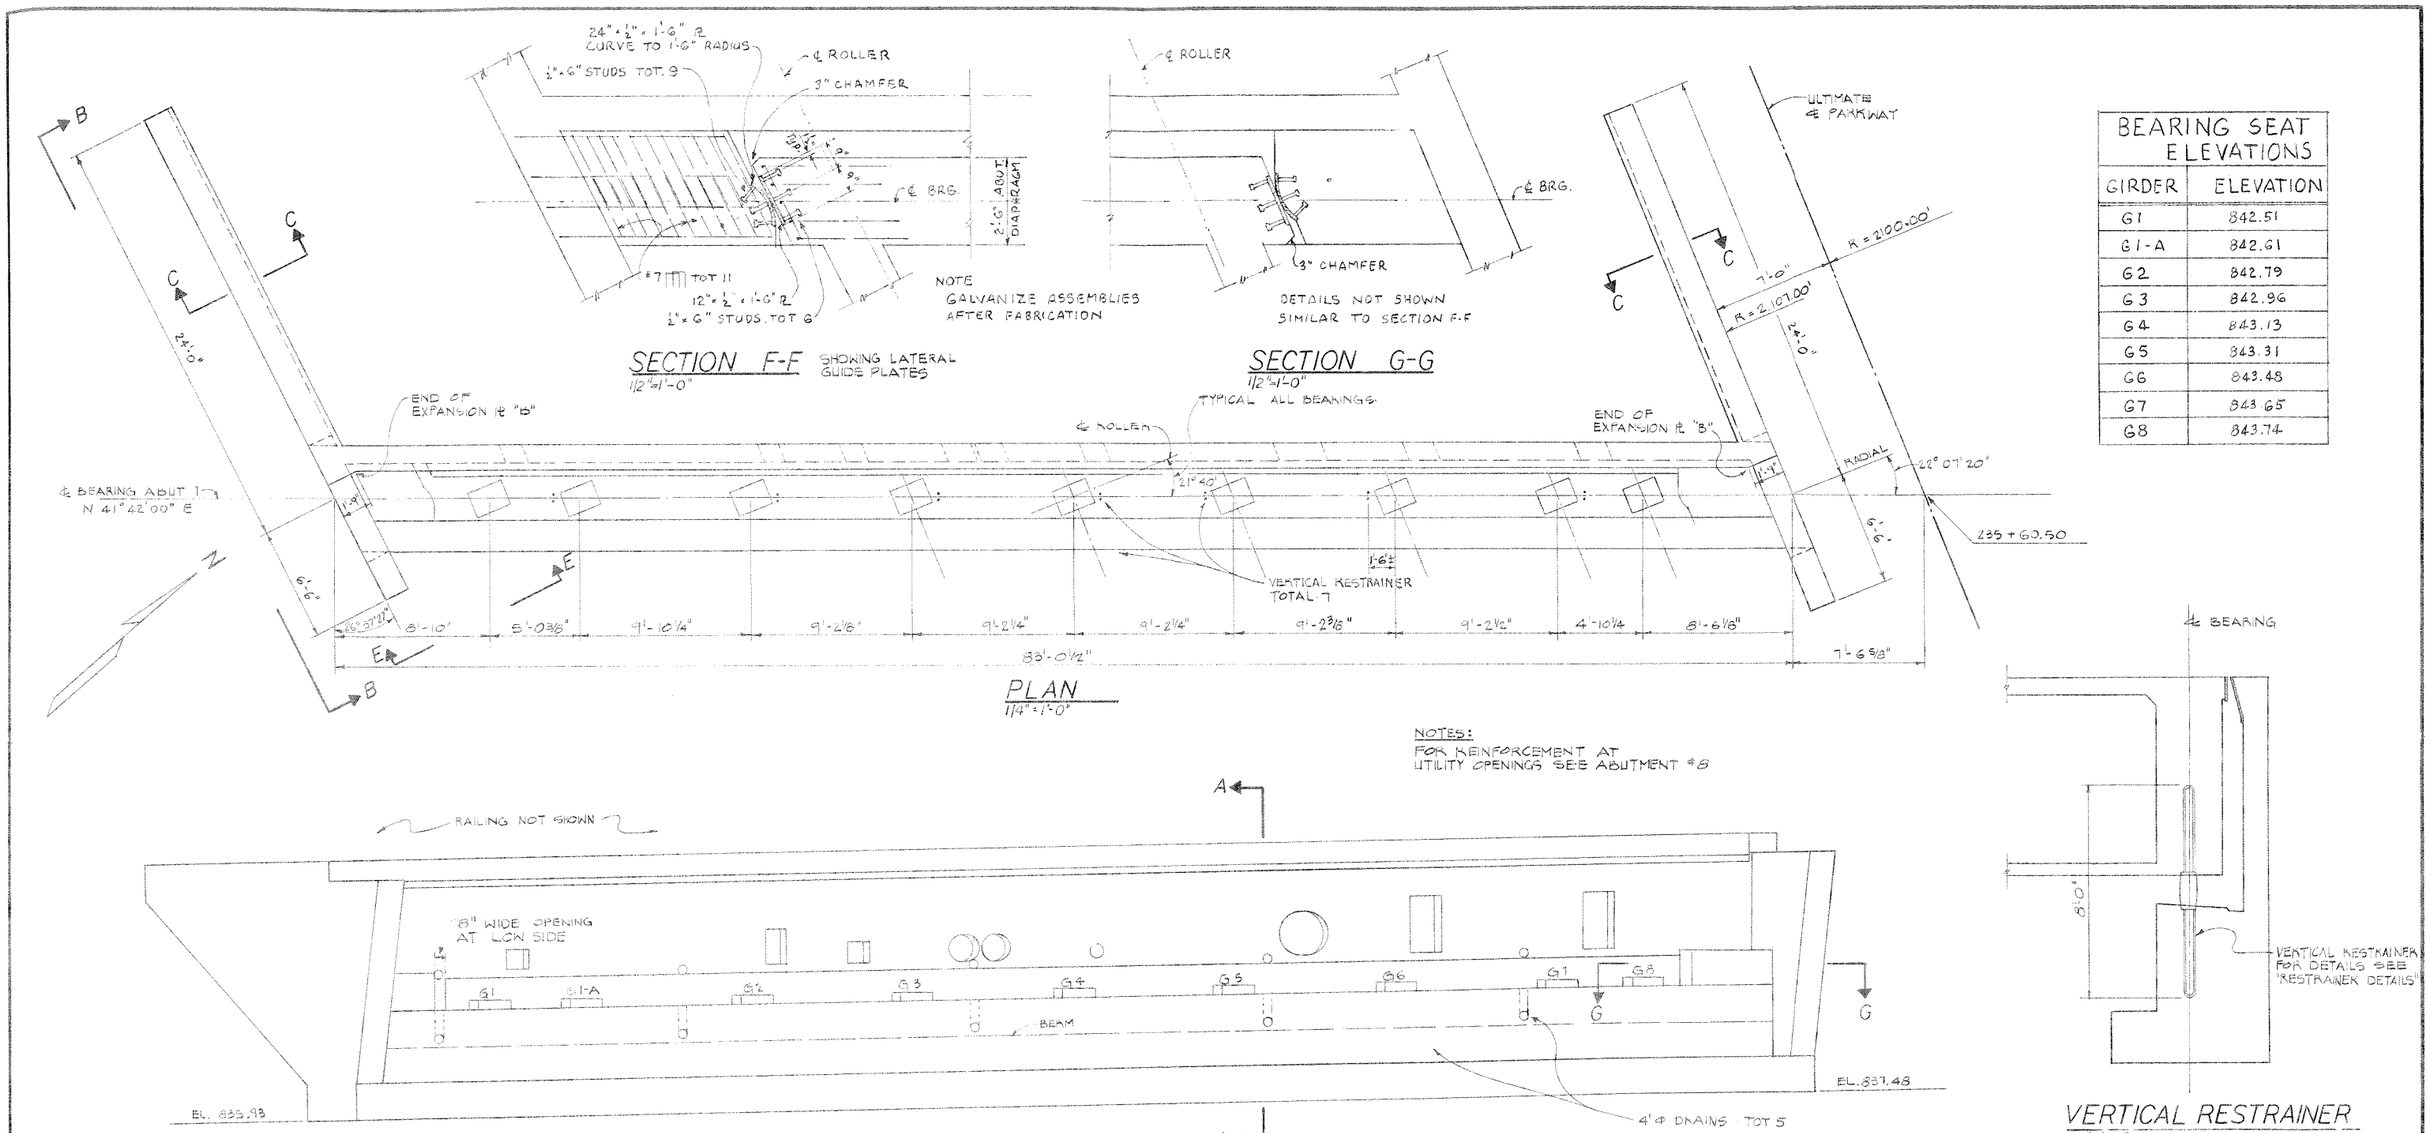

BEARING SEAT ELEVATIONS

GIRDER	ELEVATION
G1	842.51
G1-A	842.61
G2	842.79
G3	842.96
G4	843.13
G5	843.31
G6	843.48
G7	843.65
G8	843.74

WHEELER & GRAY
CONSULTING ENGINEERS
2512 Chambers Road, Suite 205
Tustin, California 92680

S.E. # 764

ORANGE COUNTY ENVIRONMENTAL MANAGEMENT AGENCY

ALICIA PARKWAY BRIDGE (AR-2) OVER ARROYO TRABUCO CREEK (LO-2)

ABUTMENT 1

MARK	DATE	DESCRIPTION

REVISIONS

DESIGNED W. F. POND
DRAWN E. G. CHECKED

PREPARED UNDER SUPERVISION OF DATE

SCALE AS SHOWN | DATE | DWG. NO.

SHEET 32 OF 57