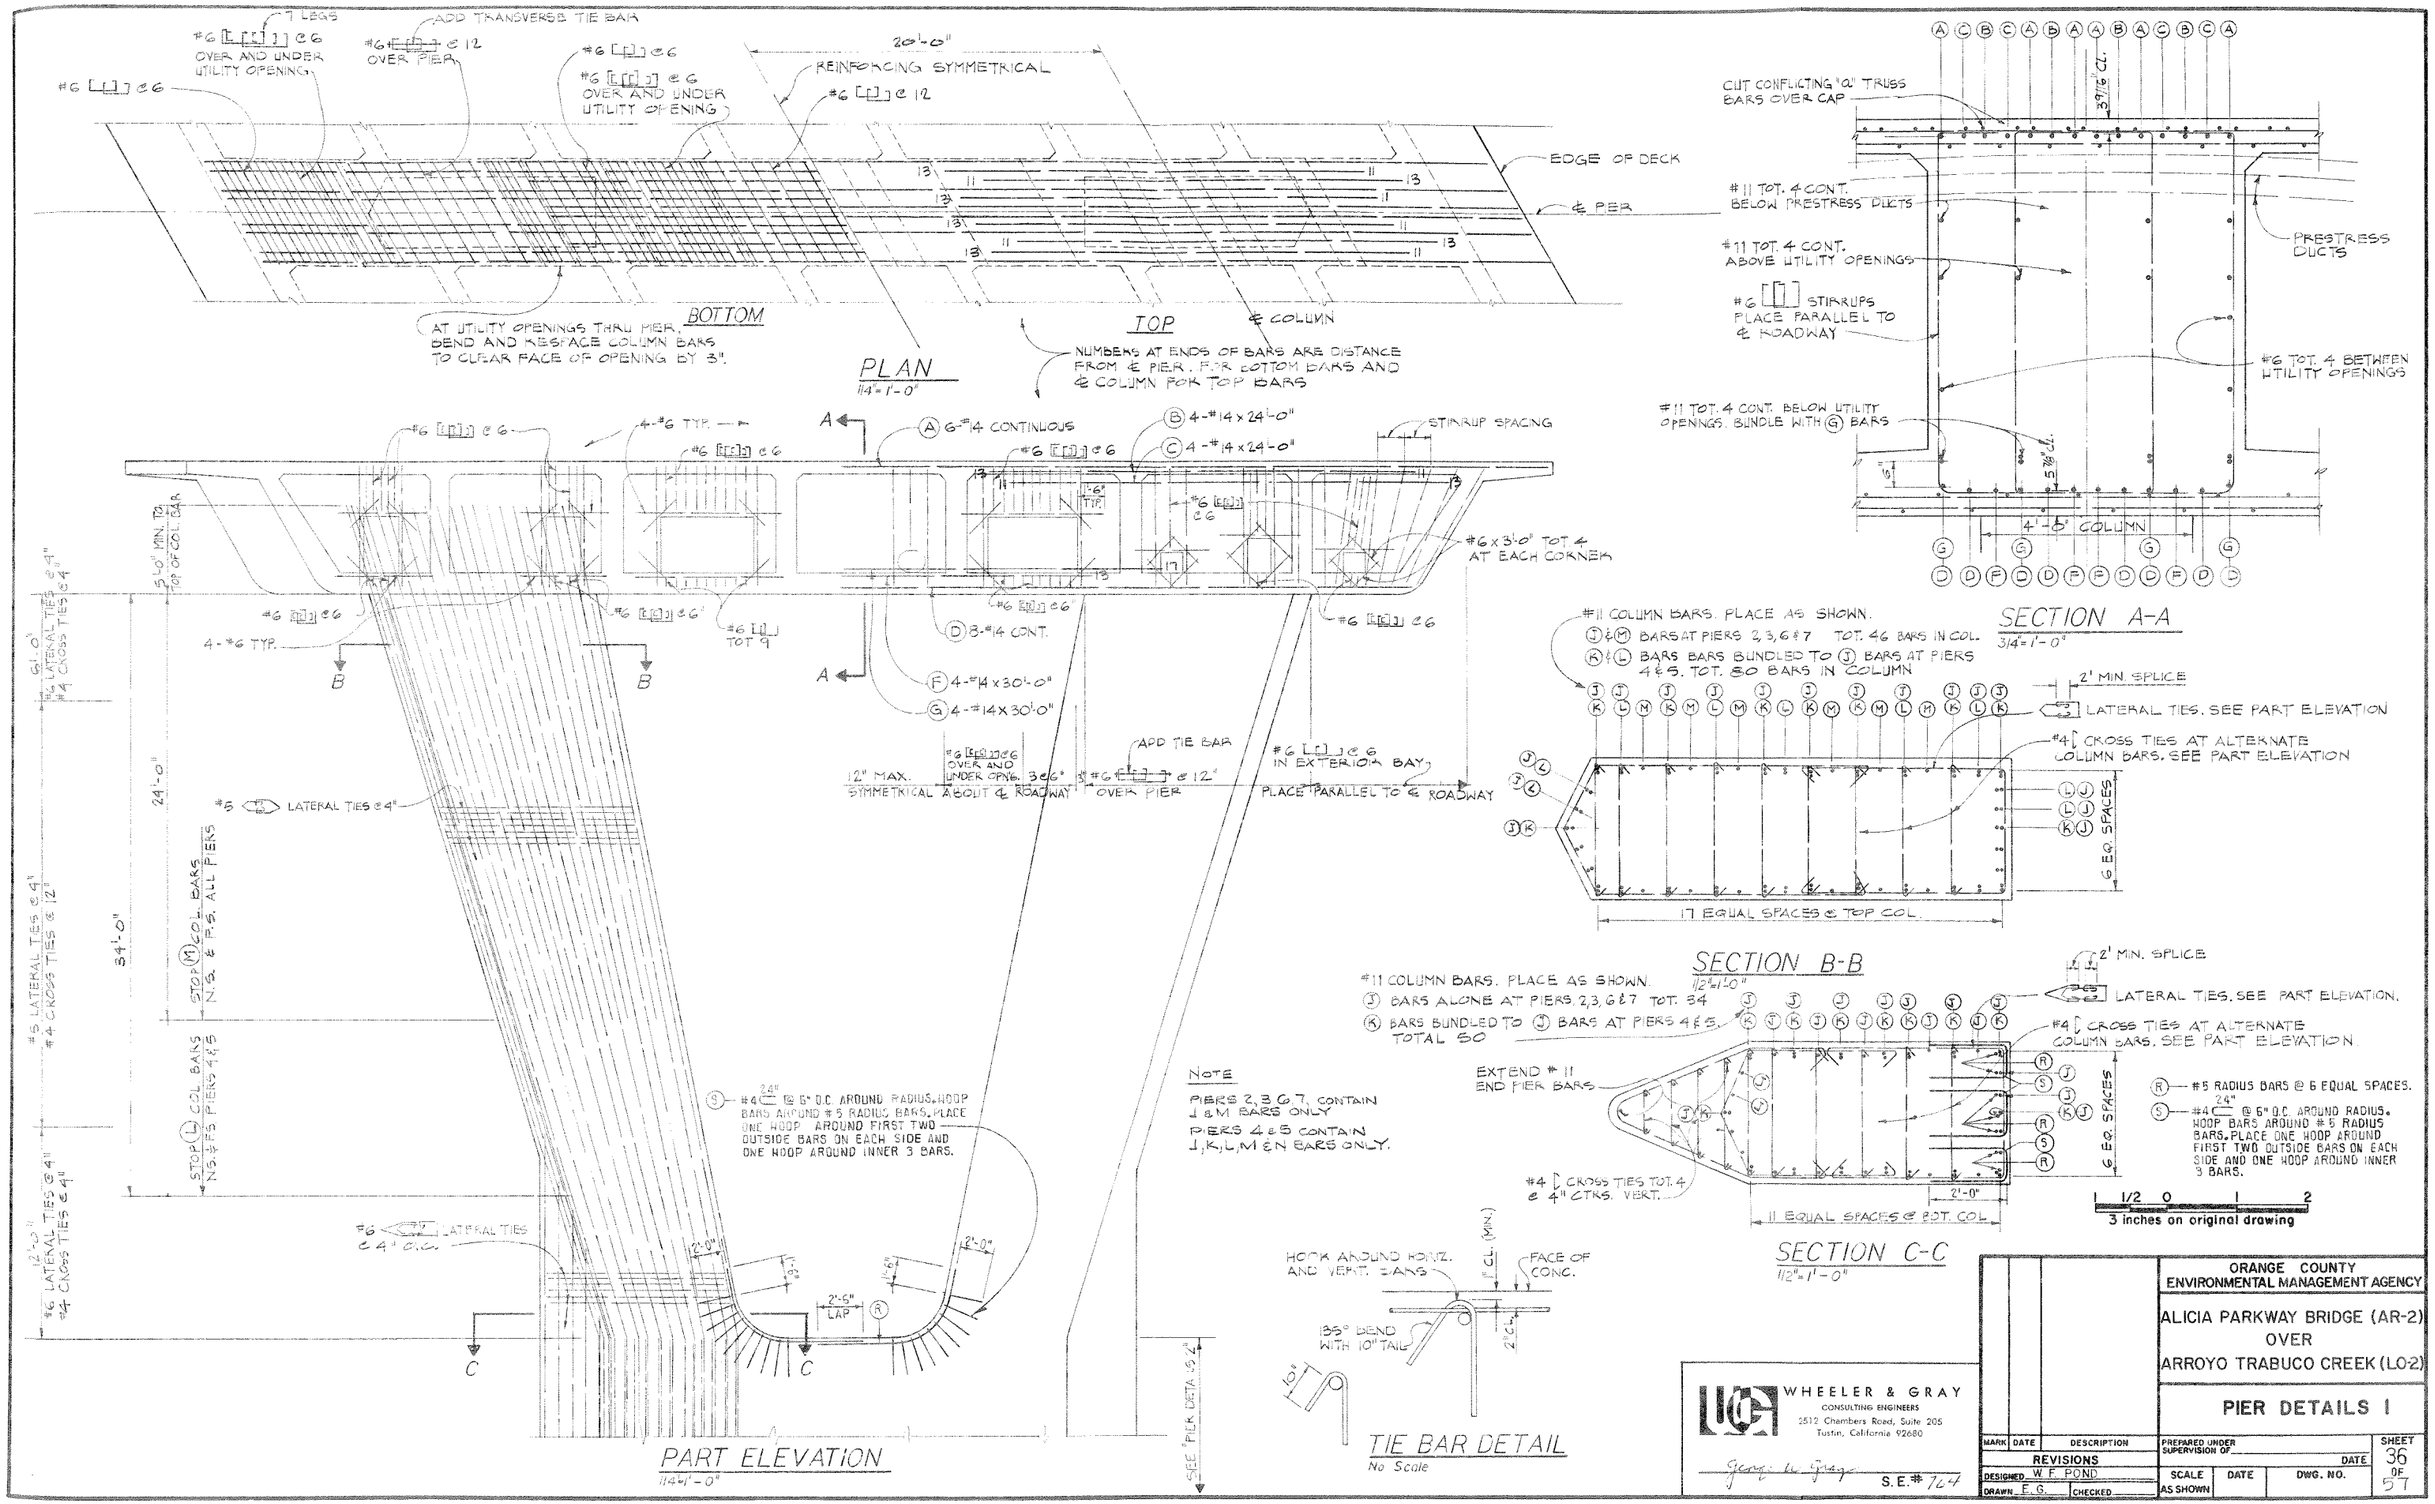

WHEELER & GRAY
CONSULTING ENGINEERS
2512 Chambers Road, Suite 205
Tustin, California 92680

S.E. # 764

ORANGE COUNTY ENVIRONMENTAL MANAGEMENT AGENCY

ALICIA PARKWAY BRIDGE (AR-2) OVER ARROYO TRABUCO CREEK (LO-2)

PIER DETAILS I

MARK	DATE	DESCRIPTION

REVISIONS

DESIGNED W. F. POND
DRAWN E. G. CHECKED

PREPARED UNDER SUPERVISION OF _____ DATE

SCALE AS SHOWN | DATE | DWG. NO.

SHEET 36 OF 57