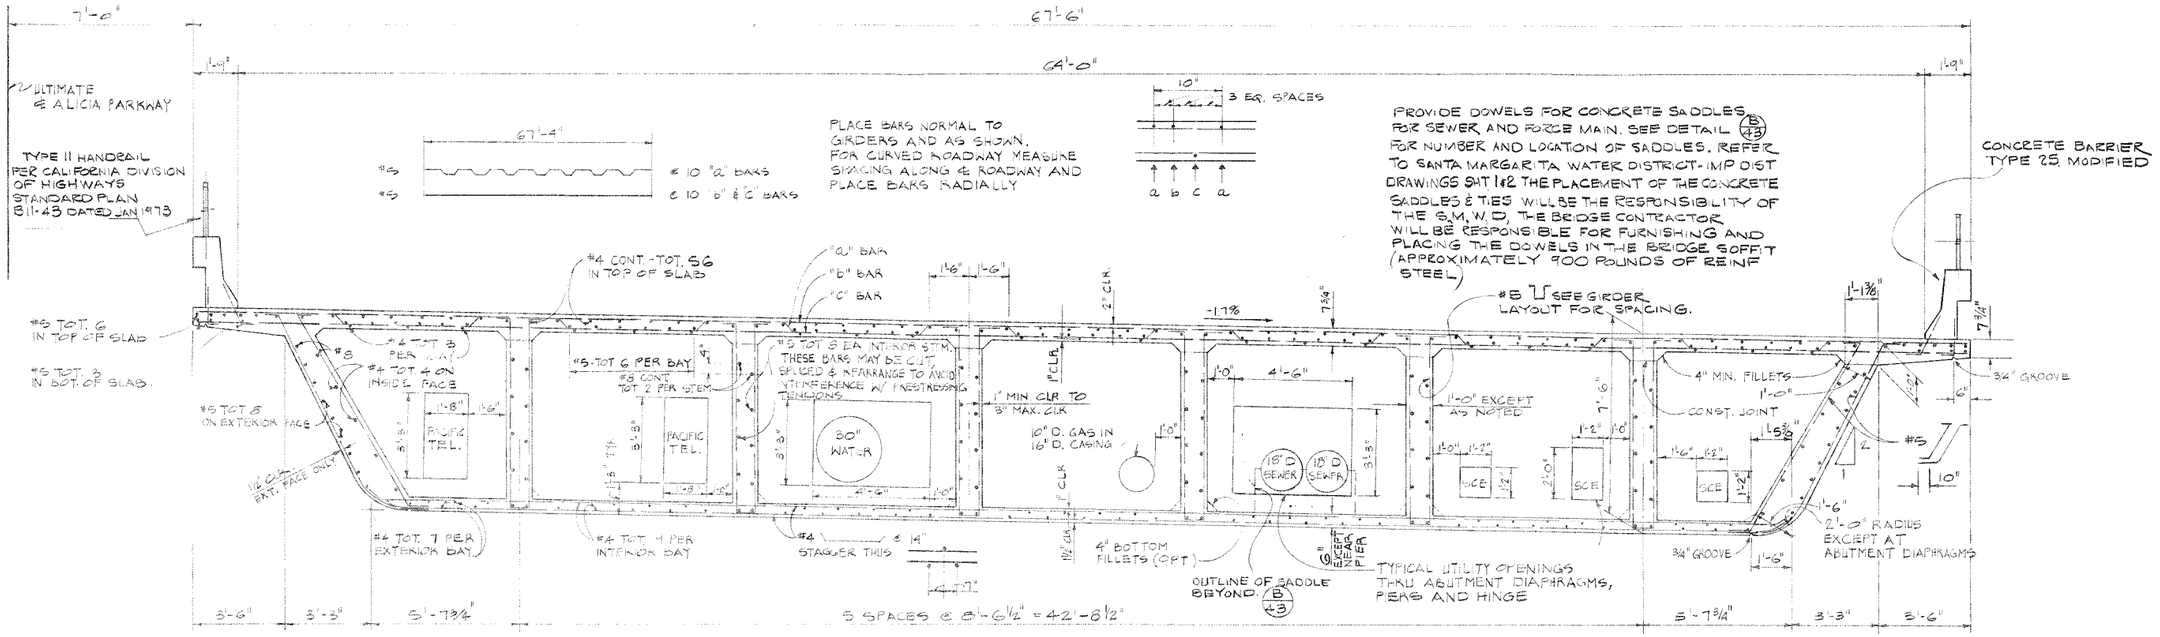

TYPICAL SECTION

318" = 1'-0"

STA. 237+25.51 TO END OF BRIDGE EXCEPT AT HINGE AND ABUT. 8

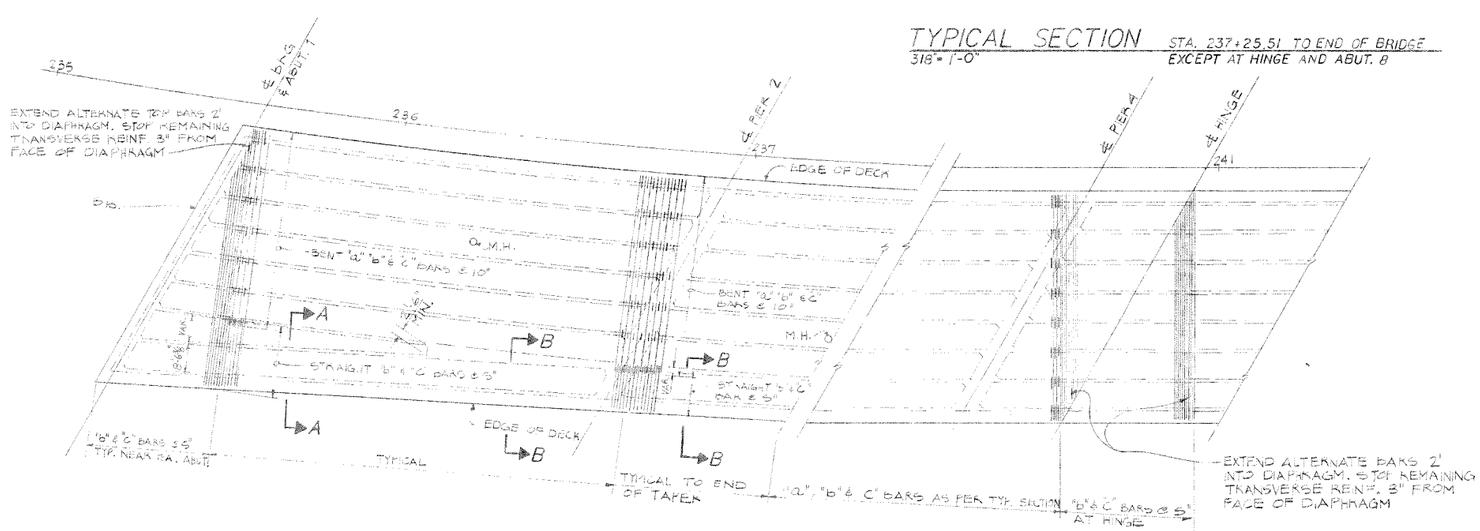

DECK PLAN

1"=20'

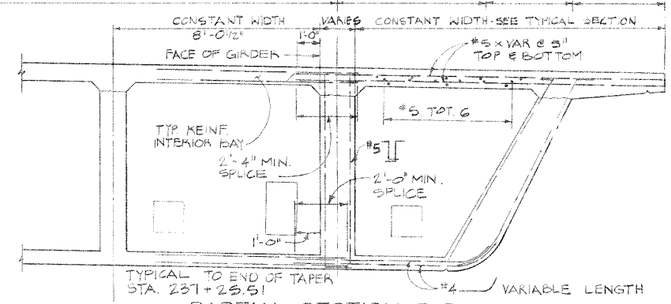

PARTIAL SECTION B-B

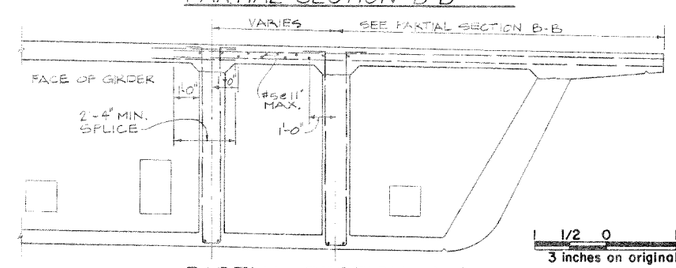

PARTIAL SECTION A-A

1 1/2 0 1 2

3 inches on original drawing

FOR DECK DETAILS AT MANHOLES SEE DWG. B-711, CALIFORNIA DEPARTMENT OF TRANSPORTATION STANDARD PLANS, JAN. 1981

WHEELER & GRAY
CONSULTING ENGINEERS
2512 Chambers Road, Suite 205
Tustin, California 92680

S.E. # 764

MARK	DATE	DESCRIPTION

REVISIONS

DESIGNED W.F. POND
DRAWN E.G. CHECKED

ORANGE COUNTY ENVIRONMENTAL MANAGEMENT AGENCY

ALICIA PARKWAY BRIDGE (AR-2) OVER ARROYO TRABUCO CREEK (LO-2)

TYPICAL SECTION

PREPARED UNDER SUPERVISION OF _____ DATE

SCALE AS SHOWN | DATE | DWG. NO.

SHEET 38 OF 57