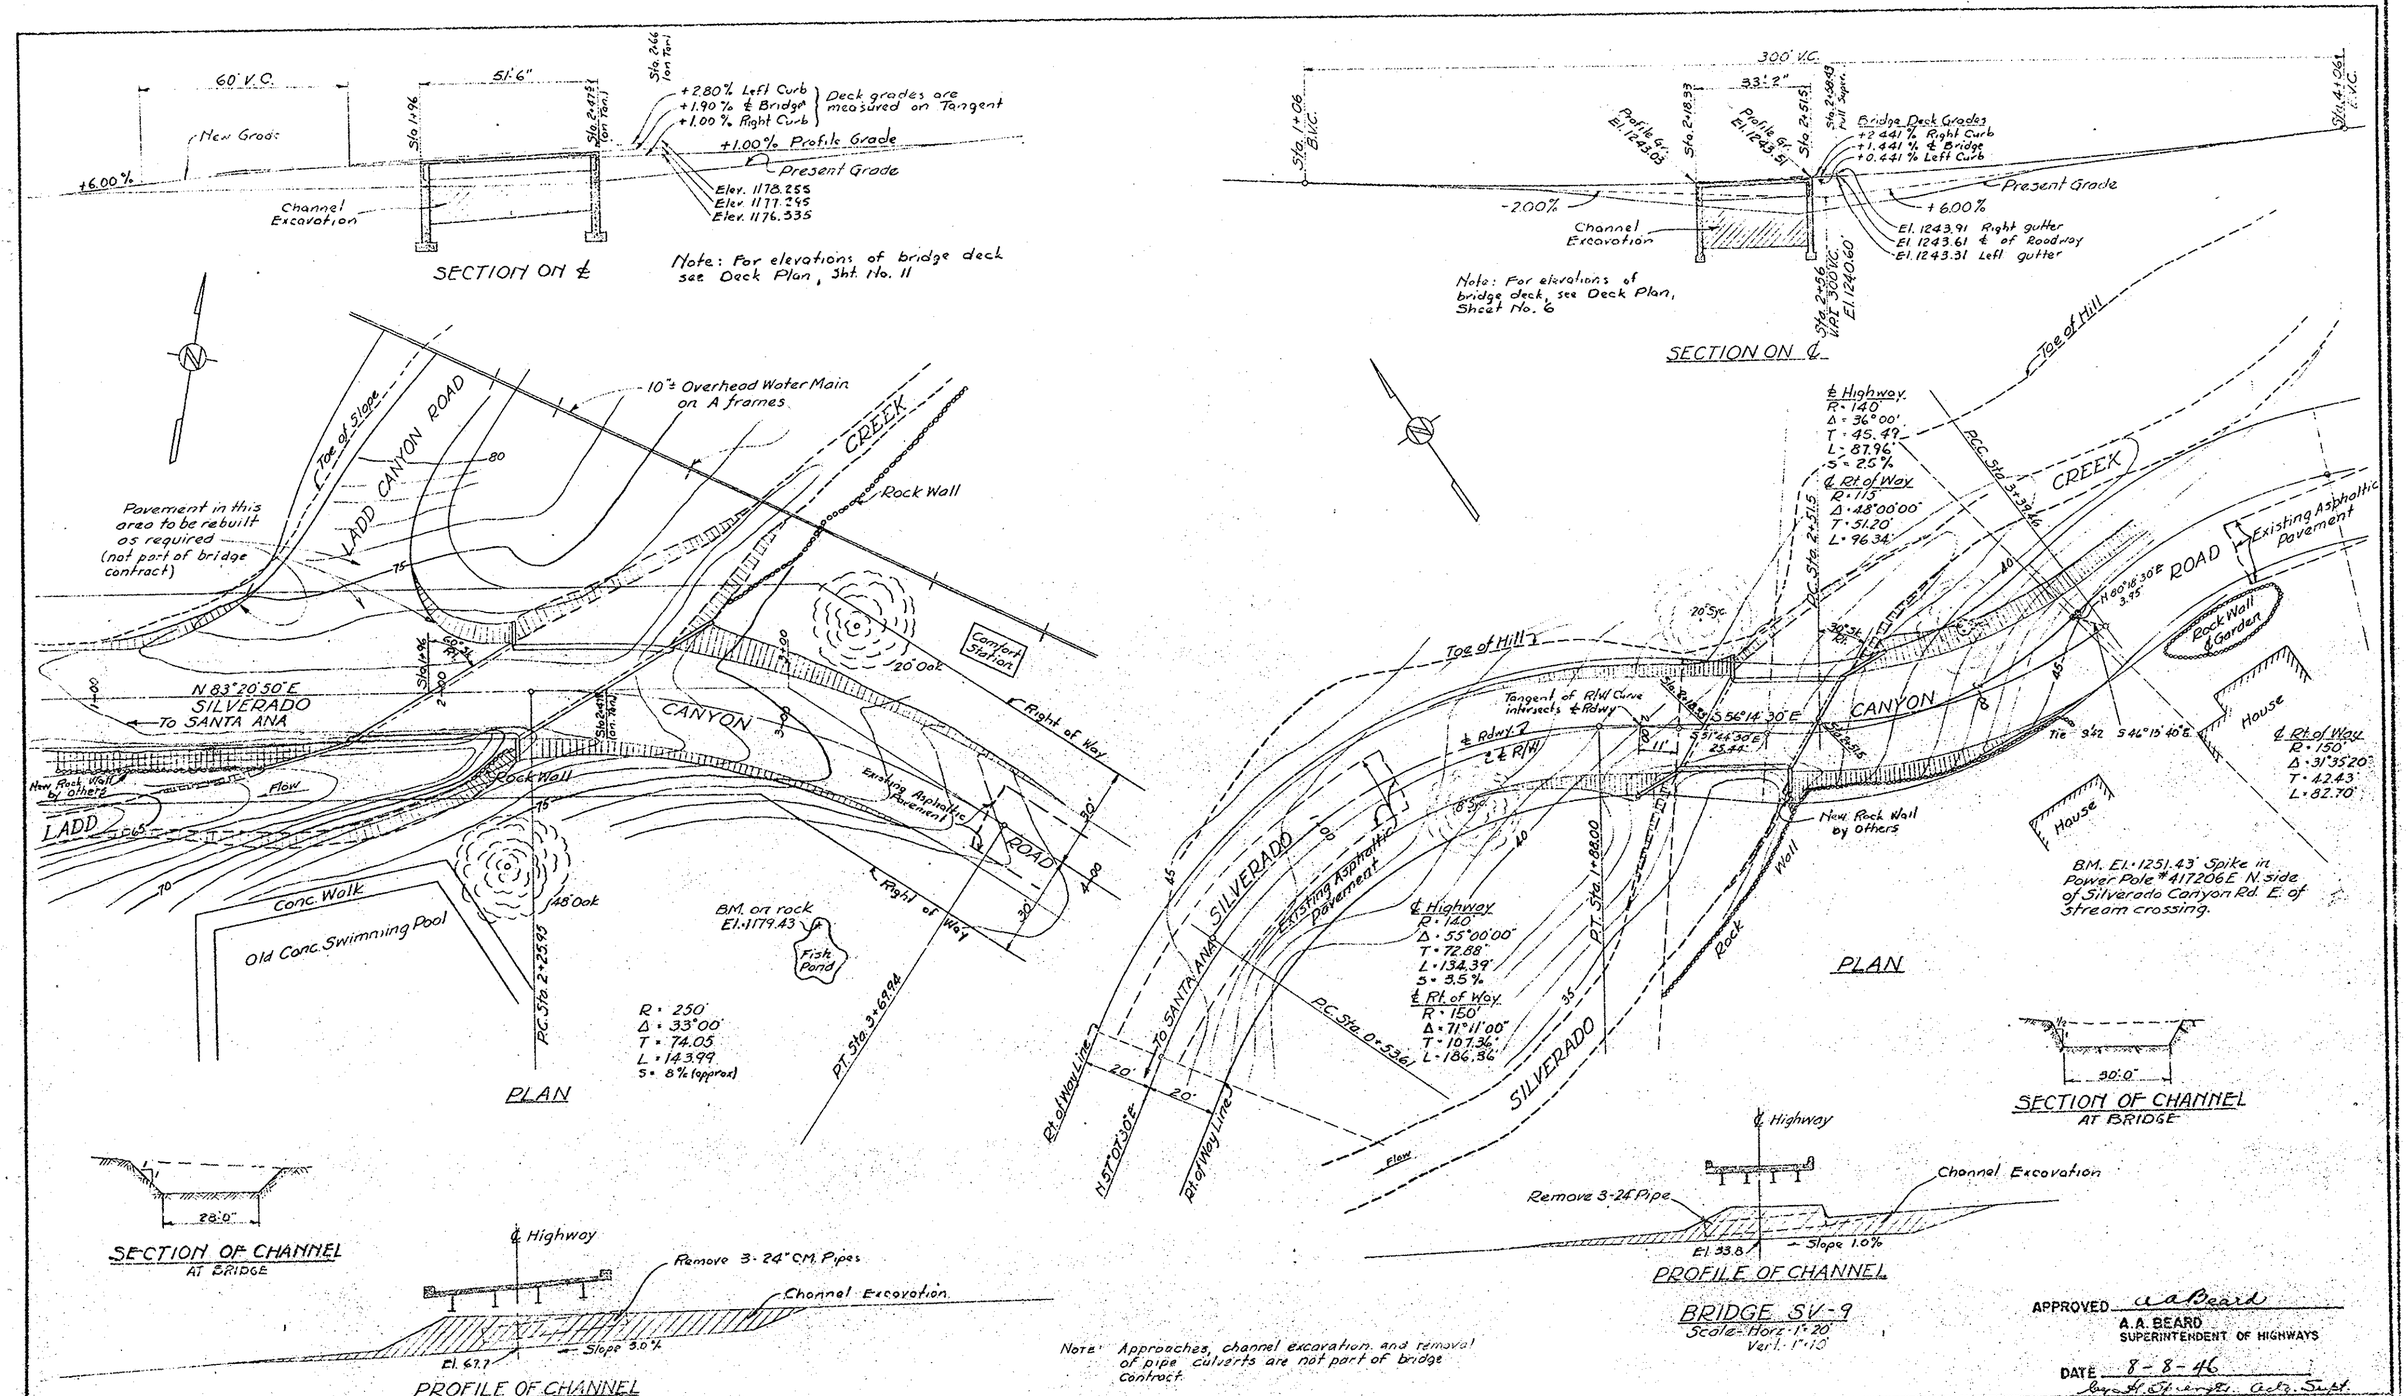

Note: Approaches, channel excavation, and removal of pipe culverts are not part of bridge contract.

APPROVED A. A. Beard
A. A. BEARD
SUPERINTENDENT OF HIGHWAYS

DATE 8-8-46
Roy H. Spangler, Actg. Supt.

REV. NO.	DATE	REVISION	MADE BY	CKD. BY	APP. BY

ORANGE COUNTY CALIFORNIA
BRIDGES ACROSS SILVERADO, LADD & SANTIAGO CREEKS
GENERAL PLAN
LADD CREEK (SV8) & SILVERADO CREEK (SV9)

Noted — SCALE 1" = 1'
DONALD R. WARREN CO. ENGINEERS
LOS ANGELES SAN FRANCISCO
DRAWN FRC CHECKED E.P.
Donald R. Warren 7/9/46 DATE
L.A.-46-17 JOB NO.
2 DRAWING NO.

Bridges #SV8 & 9
General Plan
Ladd & Silverado Creeks
Sheet 3 of 13
Scale 1"=20' H 1"=10' V
Vellum-Pencil Sketch

MICROFILMED
JUL 6 1960