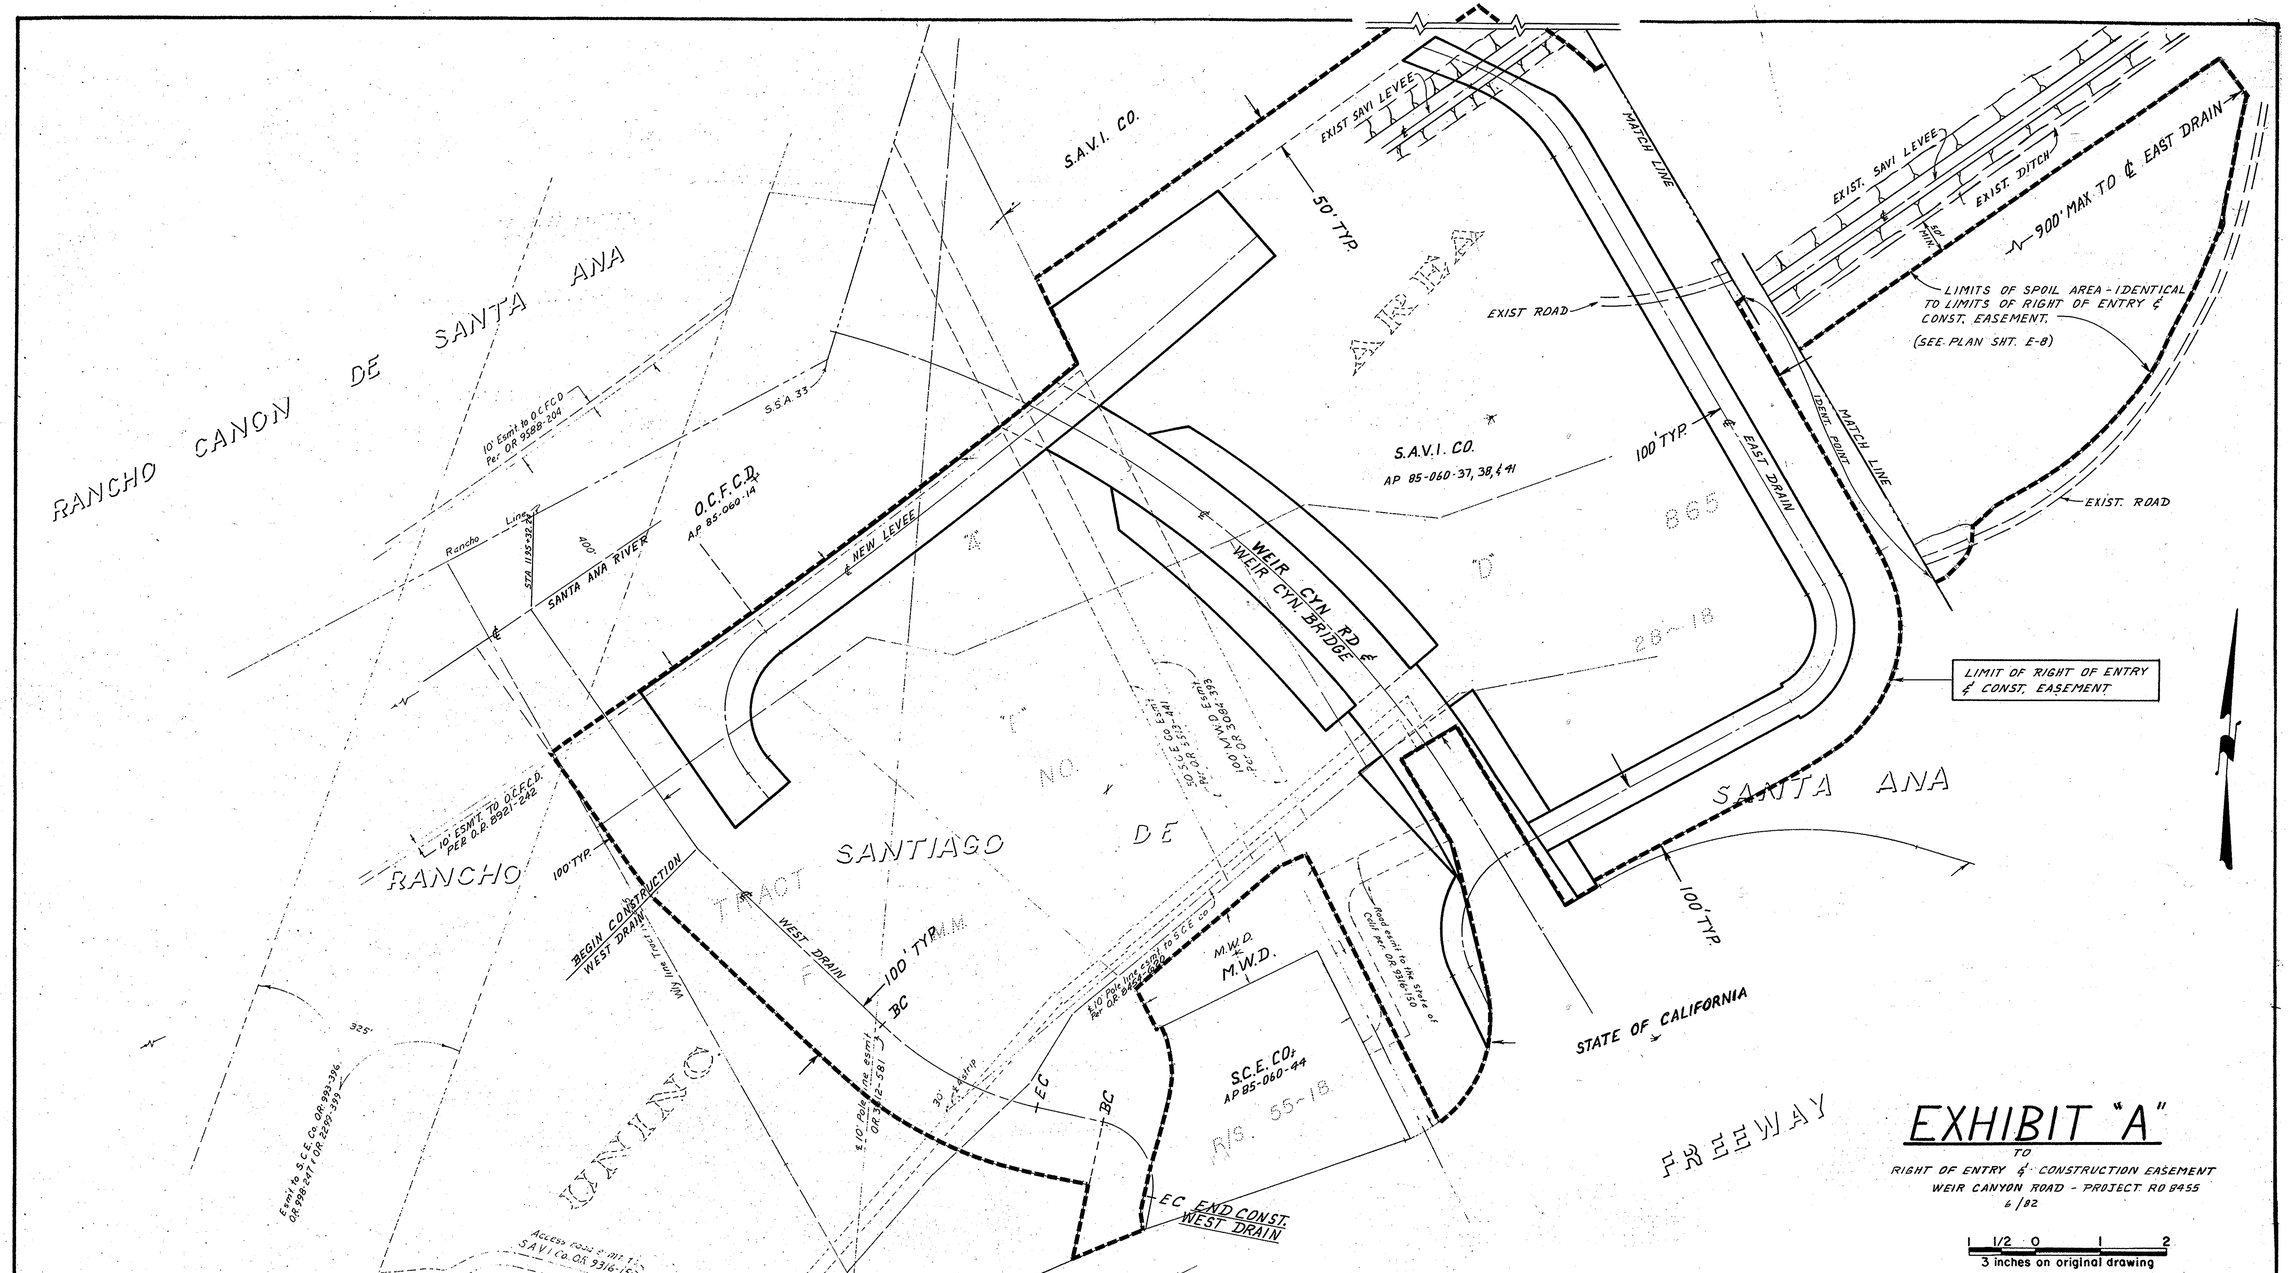

EXHIBIT "A"

TO

RIGHT OF ENTRY & CONSTRUCTION EASEMENT
WEIR CANYON ROAD - PROJECT RD 8455
6/82

1 1/2 0 1 2
3 inches on original drawing

ORANGE COUNTY
ENVIRONMENTAL MANAGEMENT AGENCY

WEIR CANYON ROAD

LIMITS OF CONSTRUCTION AREA MAP

MARK	DATE	DESCRIPTION	PREPARED UNDER SUPERVISION OF Robert Young		SHEET
REVISIONS				DATE	
DESIGNED			SCALE AS SHOWN	DATE AUG. '82	DWG. NO. R10
DRAWN D.W.		CHECKED			