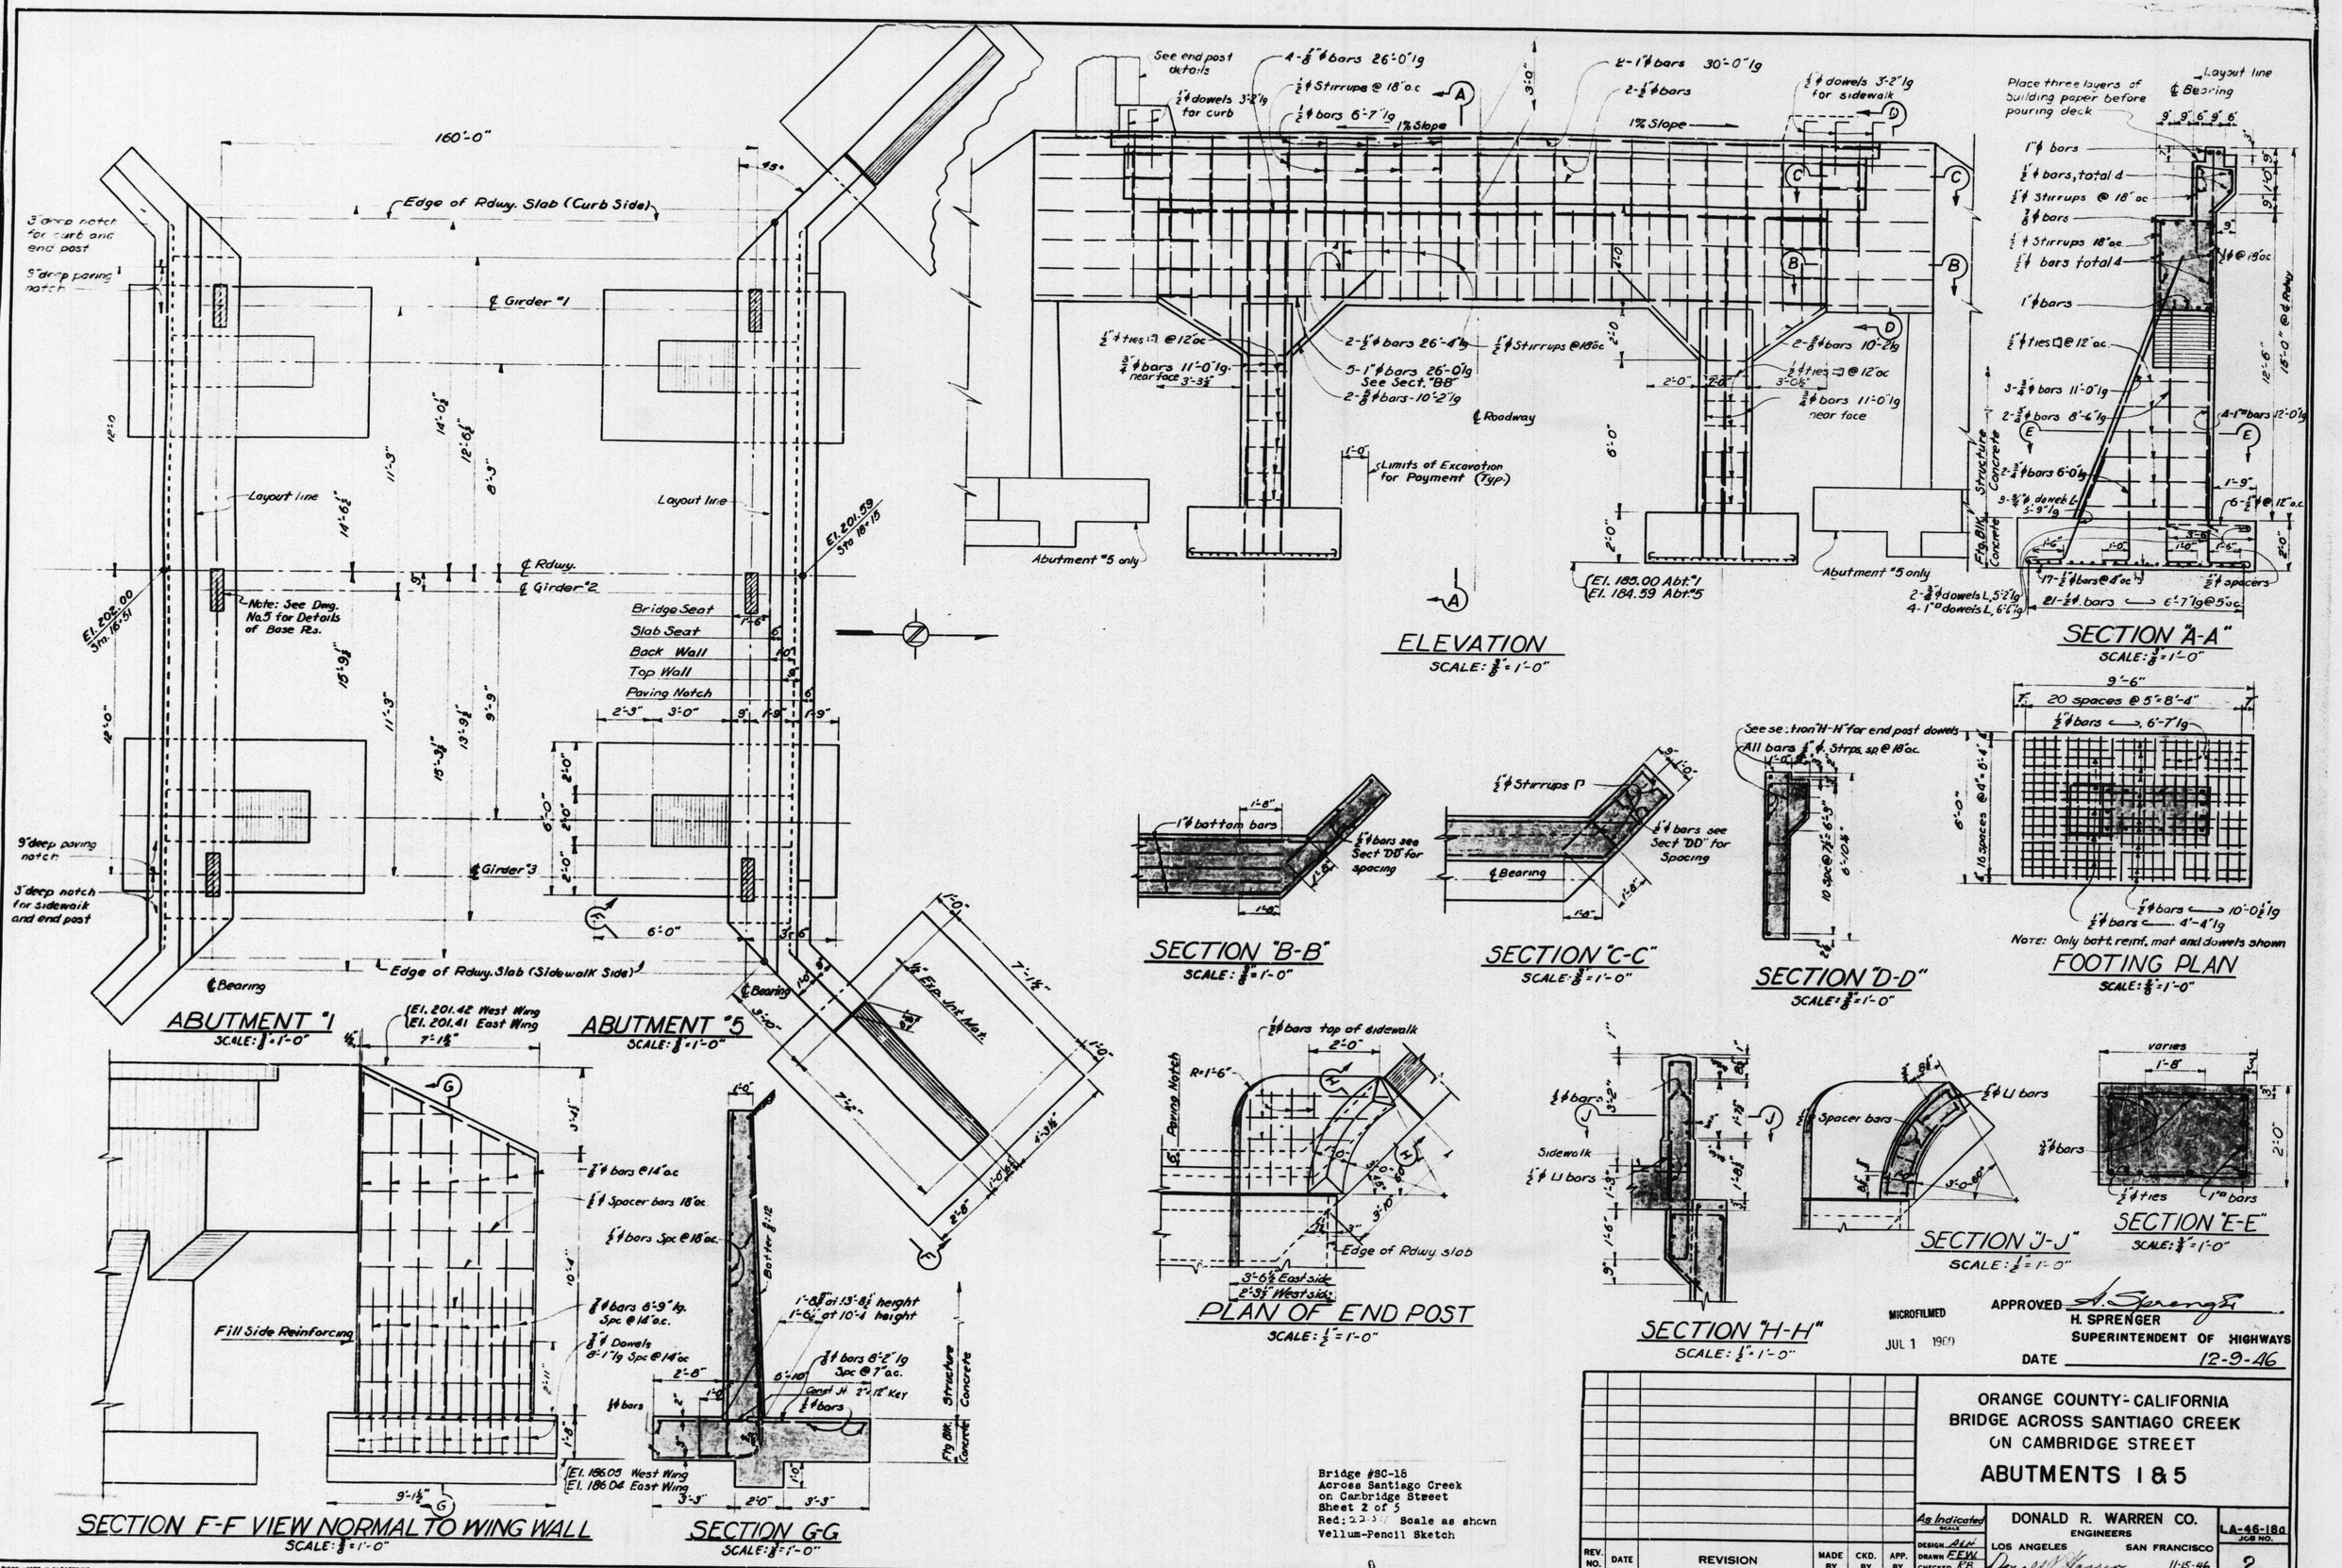

Bridge #SC-16
Across Santiago Creek
on Cambridge Street
Sheet 2 of 5
Red: 22.5% Scale as shown
Vellum-Pencil Sketch

REV. NO.	DATE	REVISION	MADE BY	CKD. BY	APP. BY

ORANGE COUNTY-CALIFORNIA
BRIDGE ACROSS SANTIAGO CREEK
ON CAMBRIDGE STREET

ABUTMENTS 1 & 5

As Indicated SCALE

DONALD R. WARREN CO.
ENGINEERS
LOS ANGELES SAN FRANCISCO

DESIGN AHH
DRAWN EEW
CHECKED KB

Donald R. Warren
Calif. Reg. No. 1168

11-15-46 DATE

LA-46-18a JOB NO.

2 DRAWING NO.

MICROFILMED JUL 1 1969

APPROVED H. Sprenger
H. SPRENGER
SUPERINTENDENT OF HIGHWAYS
DATE 12-9-46

14653