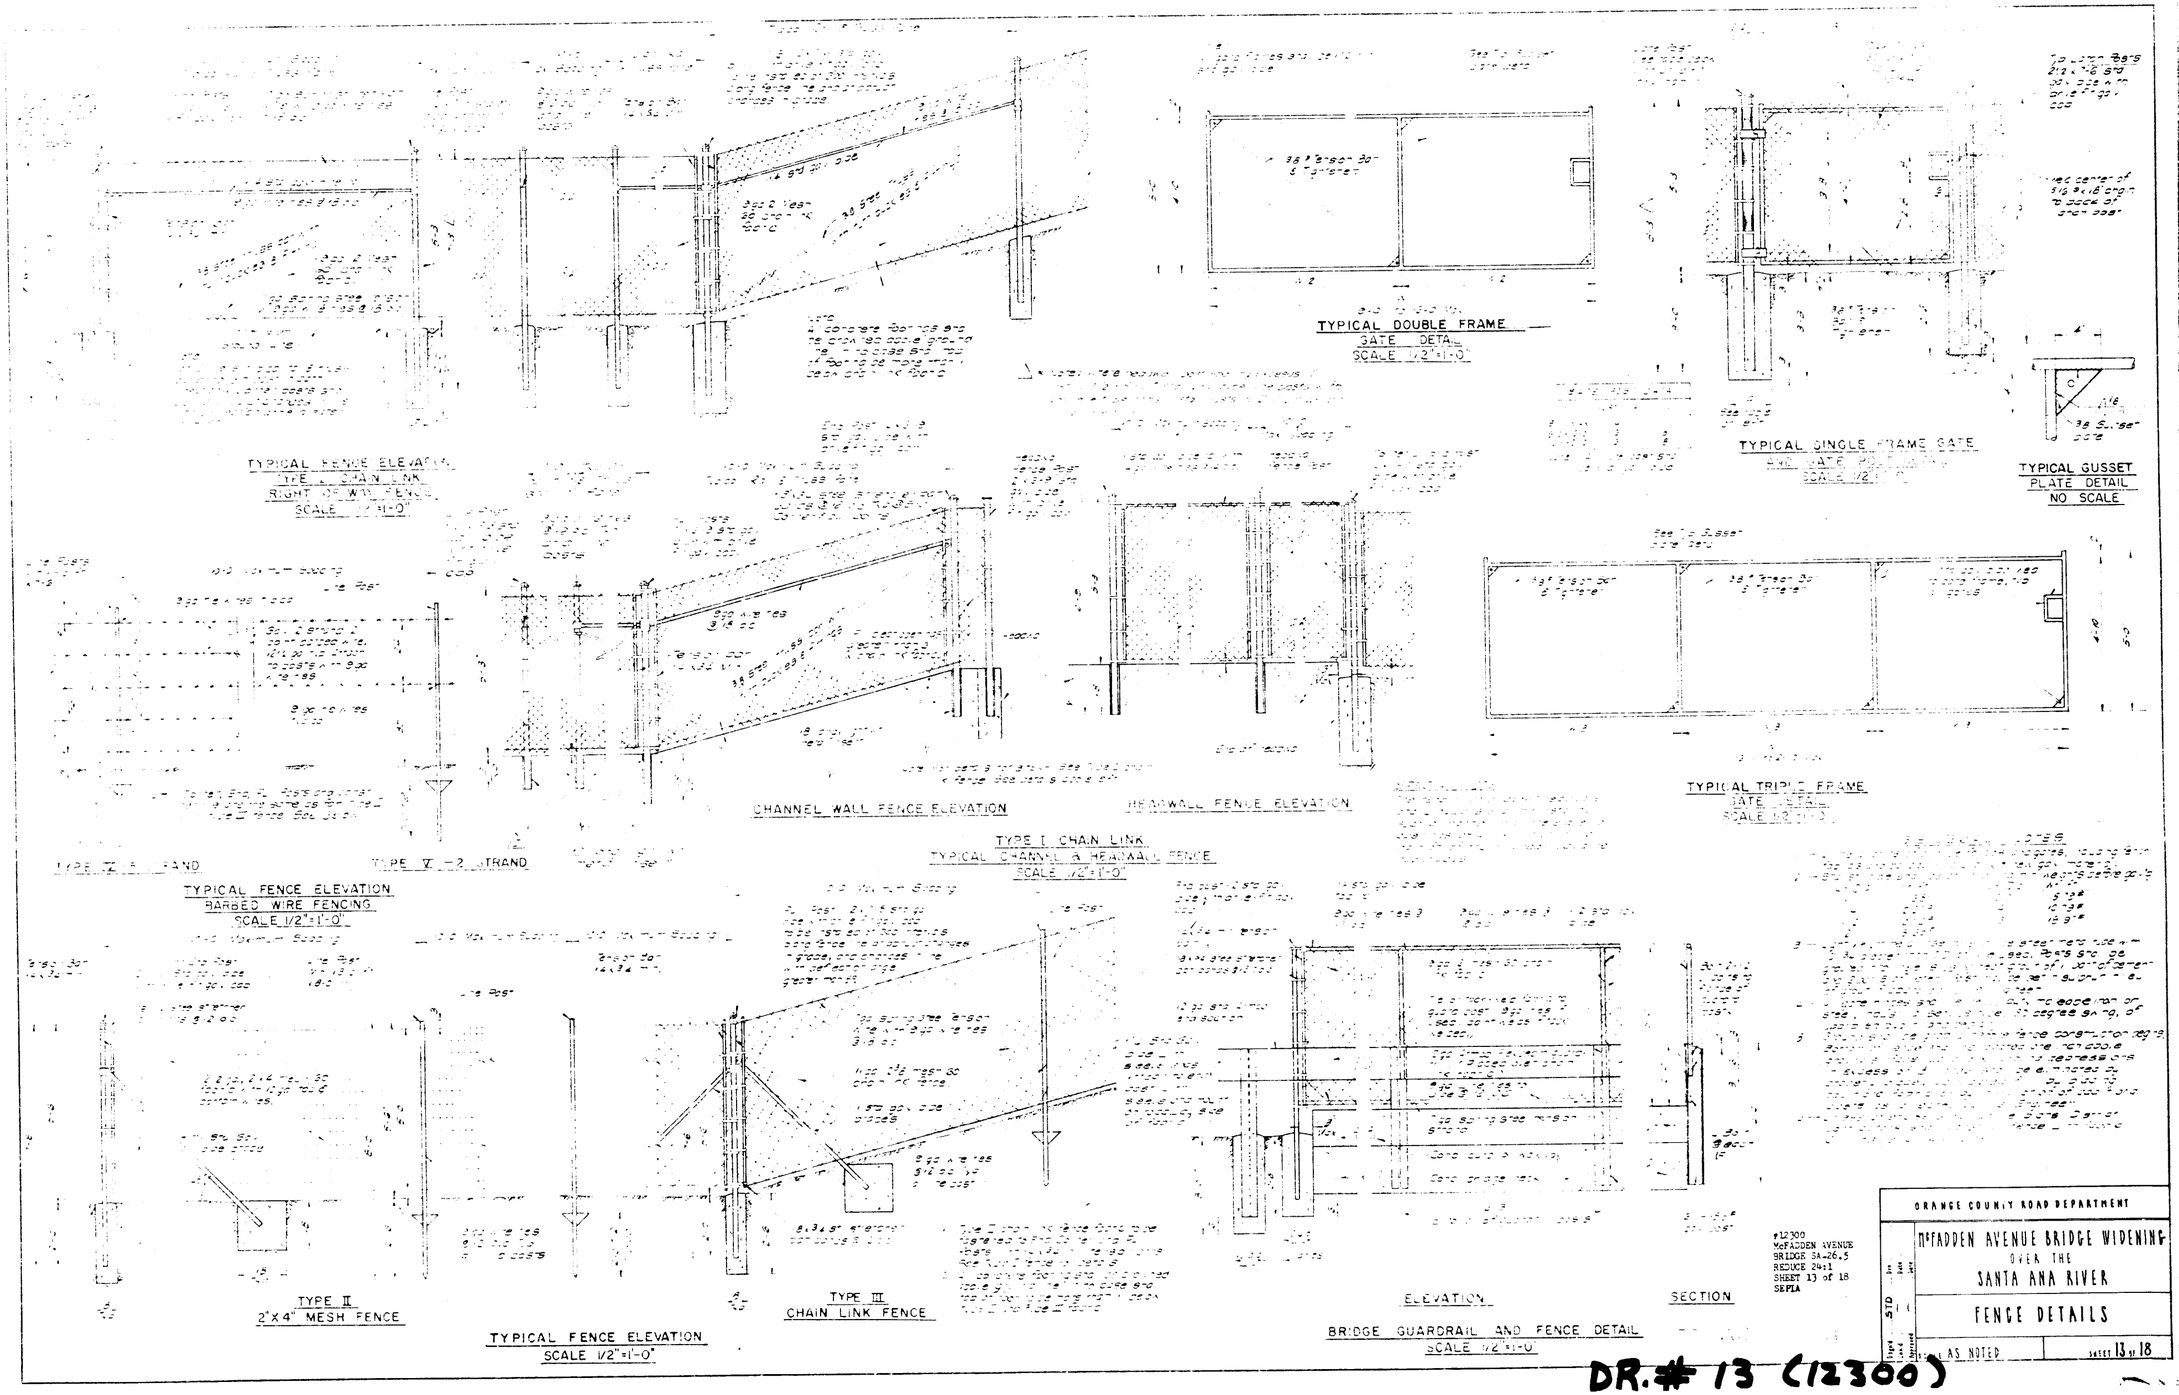
TYPICAL DOUBLE FRAME
GATE DETAIL
SCALE 1/2"=1'-0"
TYPICAL SINGLE FRAME GATE
TYPICAL GUSSET
PLATE DETAIL
NO SCALE
TYPICAL FENCE ELEVATION
TYPE I CHAIN LINK
RIGHT OF WAY FENCE
SCALE 1/2"=1'-0"
CHANNEL WALL FENCE ELEVATION
HEADWALL FENCE ELEVATION
TYPICAL TRIPLE FRAME
GATE DETAIL
SCALE 1/2"=1'-0"
TYPE I CHAIN LINK
TYPICAL CHANNEL & HEADWALL FENCE
SCALE 1/2"=1'-0"
TYPE IV 1 STRAND
TYPE V 2 STRAND
TYPICAL FENCE ELEVATION
BARBED WIRE FENCING
SCALE 1/2"=1'-0"
TYPE II
2"X4" MESH FENCE
TYPICAL FENCE ELEVATION
SCALE 1/2"=1'-0"
TYPE III
CHAIN LINK FENCE
ELEVATION
SECTION
BRIDGE GUARDRAIL AND FENCE DETAIL
SCALE 1/2"=1'-0"
#12300
McFADDEN AVENUE
BRIDGE 5A-26.5
REDUCE 24:1
SHEET 13 of 18
SEPIA
ORANGE COUNTY ROAD DEPARTMENT
McFADDEN AVENUE BRIDGE WIDENING
OVER THE
SANTA ANA RIVER
FENCE DETAILS
AS NOTED
SHEET 13 of 18
DR.# 13 (12300)