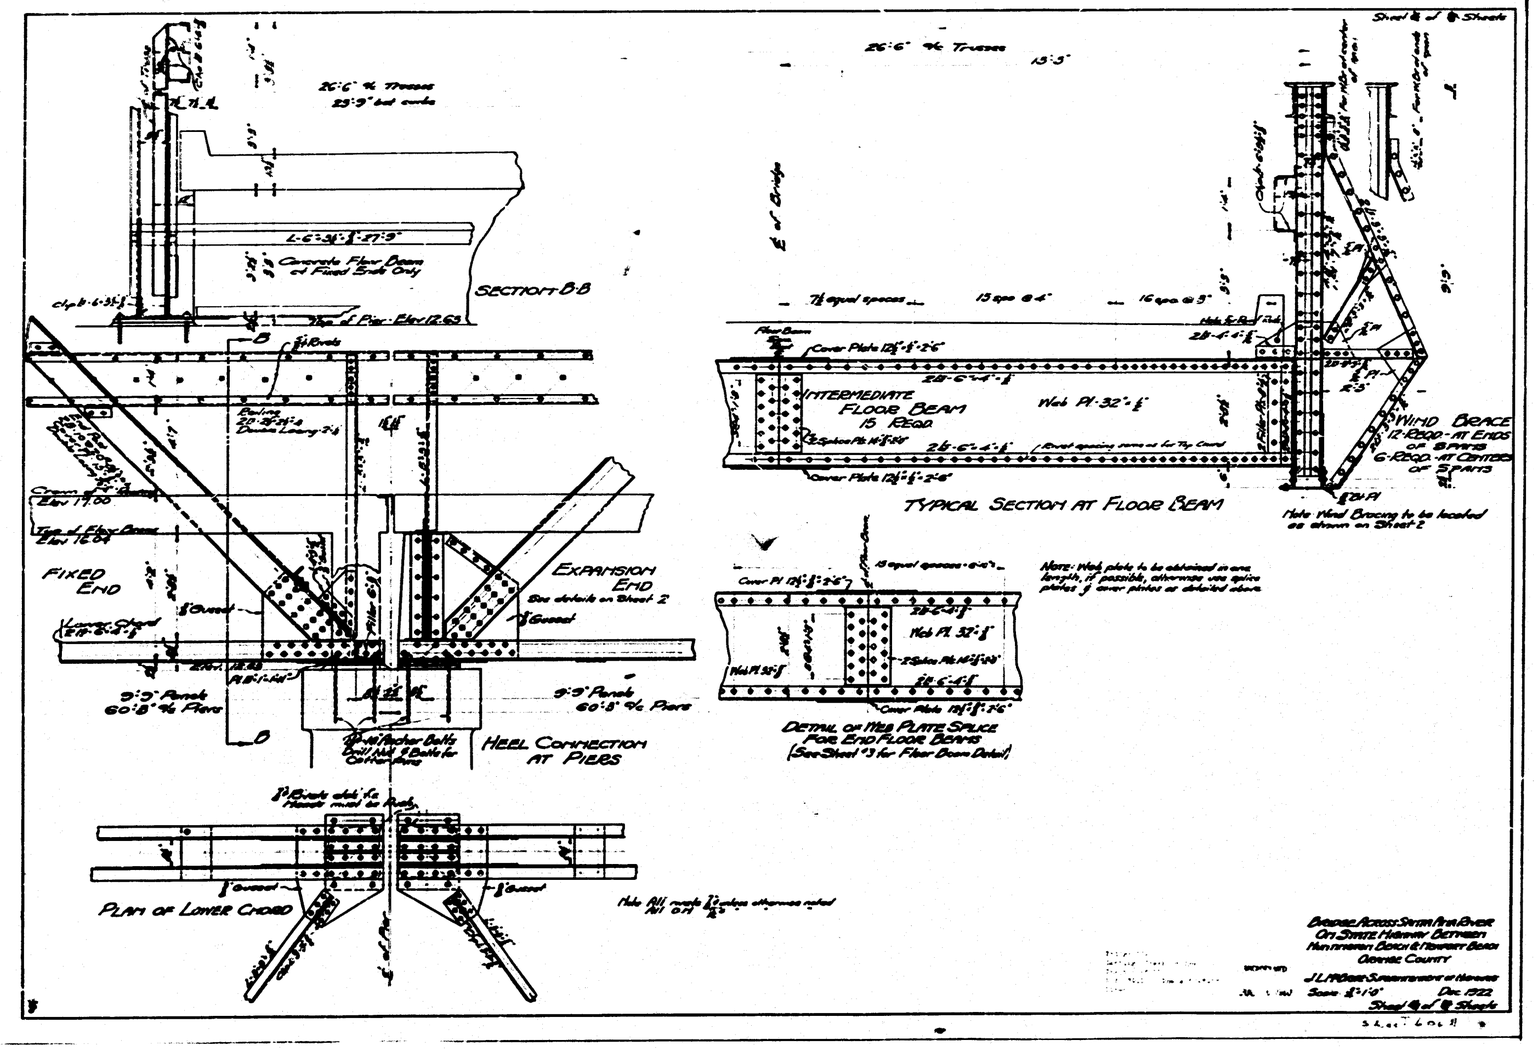
SECTION B-B
Concrete Floor Beam of Fixed Ends Only
FIXED END
EXPANSION END
See details on Sheet 2
HEEL CONNECTION AT PIERS
PLAN OF LOWER CHORD
INTERMEDIATE FLOOR BEAM 15 REQD.
TYPICAL SECTION AT FLOOR BEAM
WIND BRACE 12 REQD. AT ENDS OF SPANS 6 REQD. AT CENTERS OF SPANS
DETAIL OF WEB PLATE SPLICE FOR END FLOOR BEAMS
BRIDGE ACROSS SATAN FORK RIVER ON STATE HIGHWAY BETWEEN MONTMORENCI BEACH & TOMBERT BEACH
GEORGE COUNTY
Dec 1922