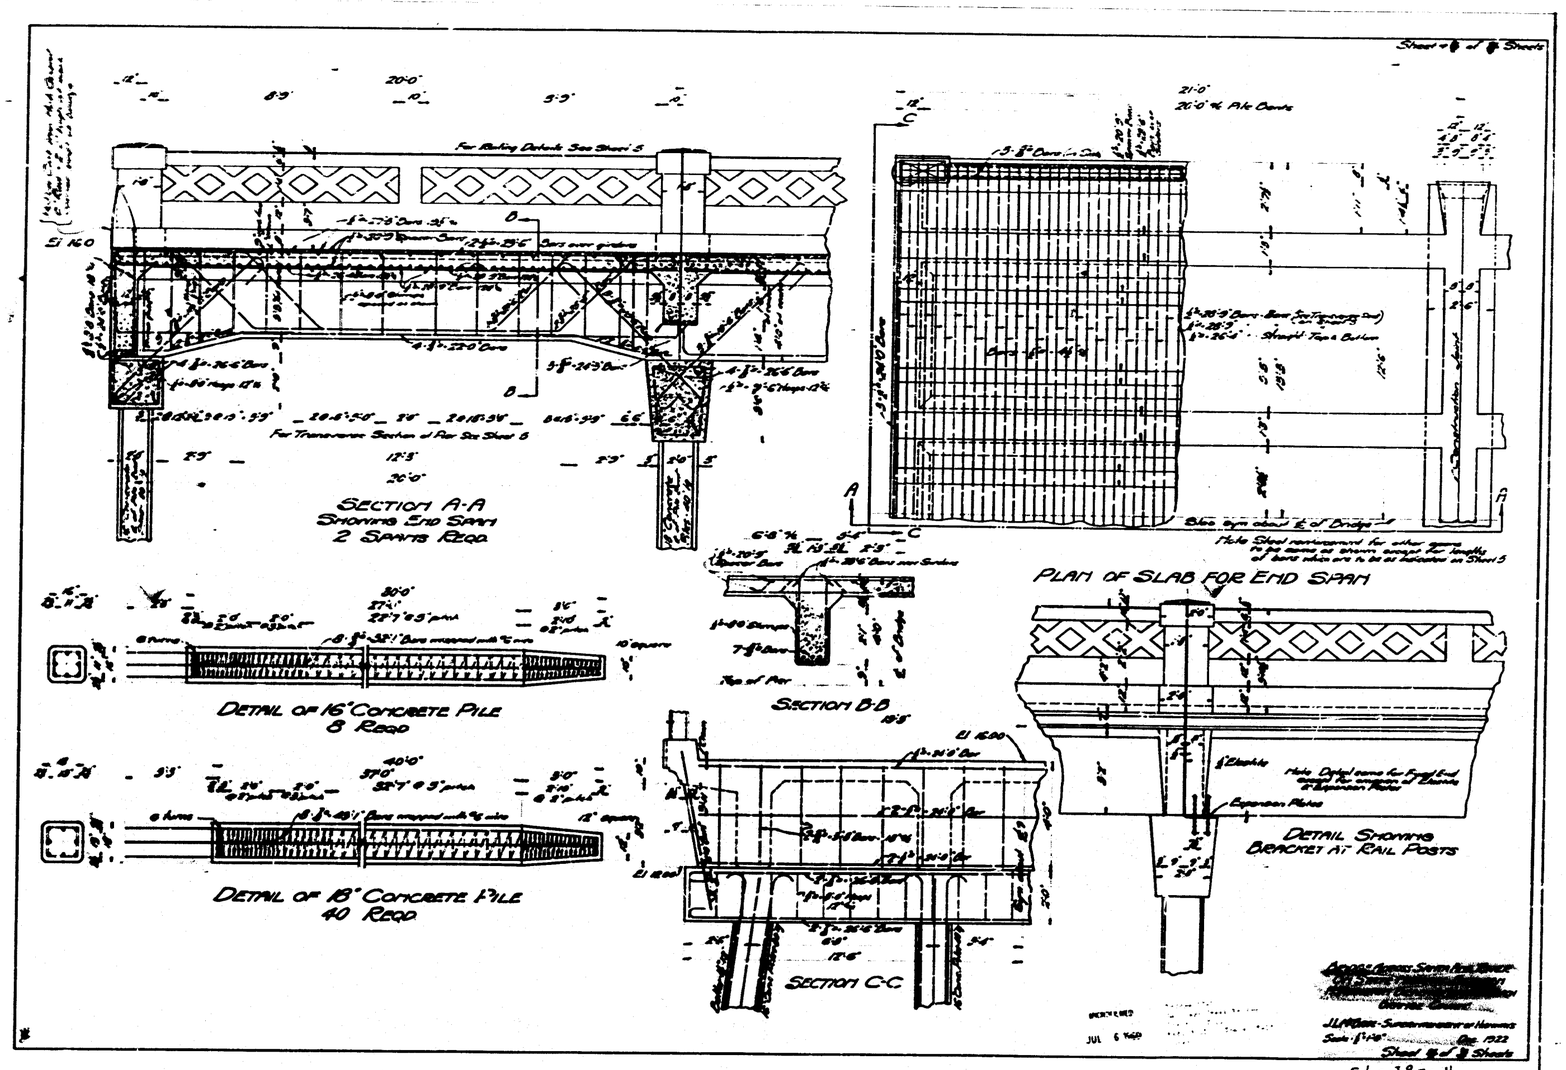
SECTION A-A
SHOWING END SPAN
2 SPANS REQD
PLAN OF SLAB FOR END SPAN
DETAIL OF 16" CONCRETE PILE
8 REQD
DETAIL OF 18" CONCRETE PILE
40 REQD
SECTION B-B
SECTION C-C
DETAIL SHOWING
BRACKET AT RAIL POSTS