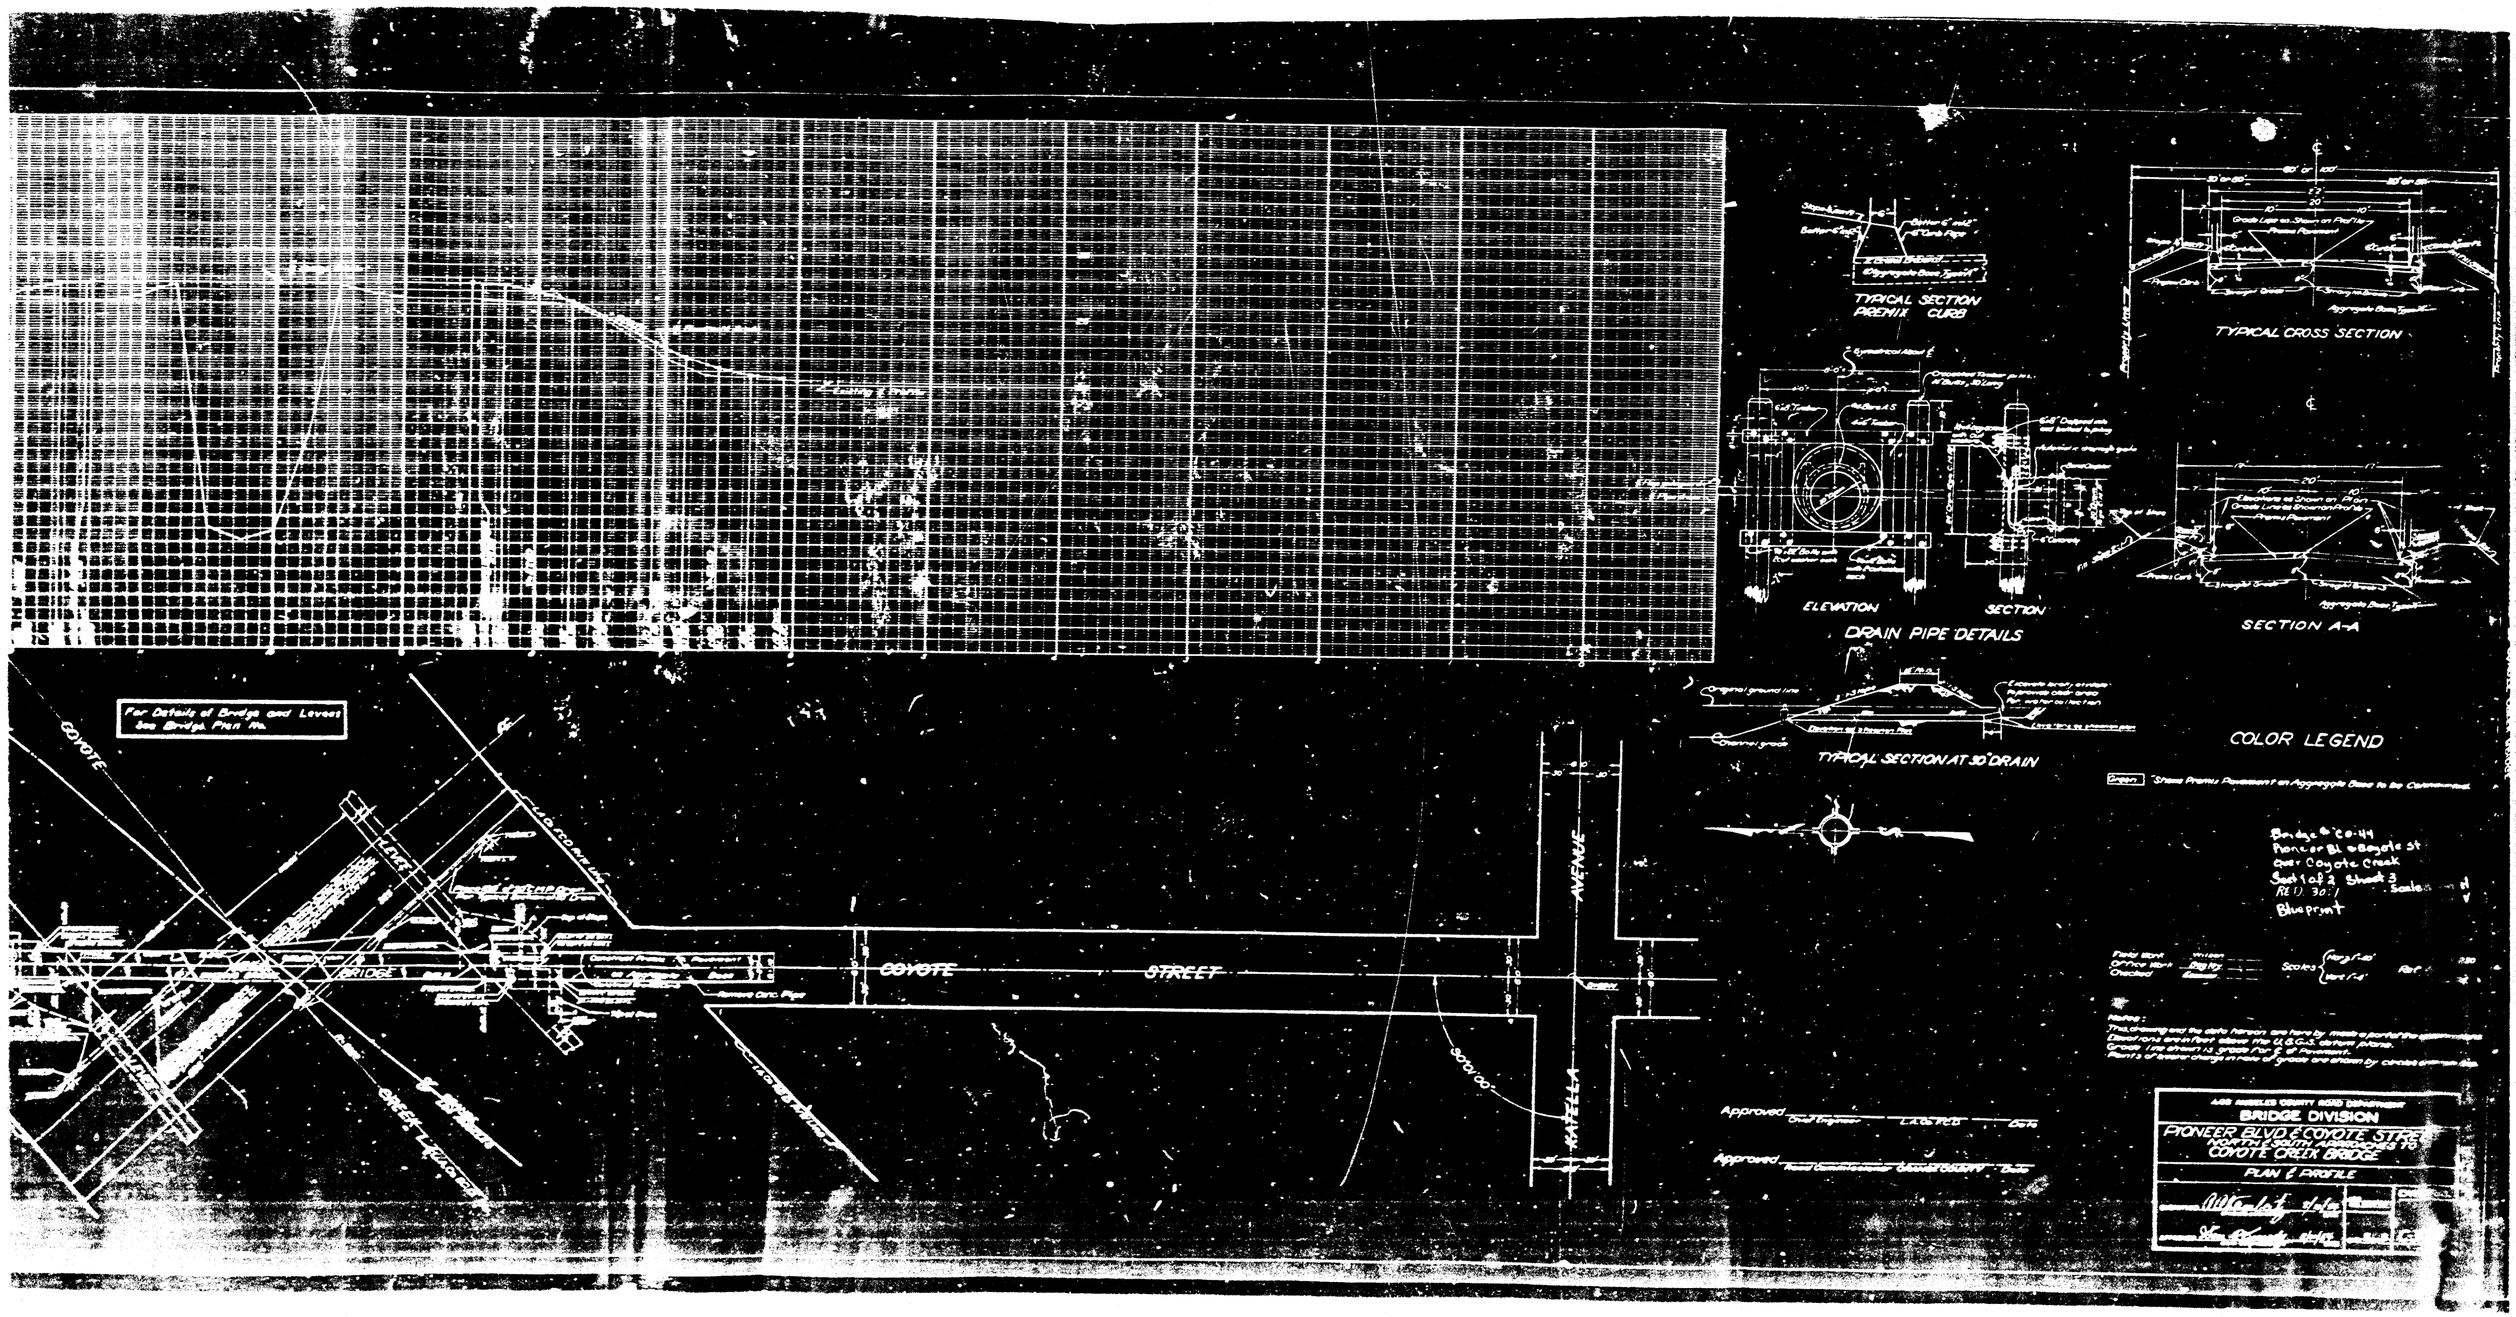
For Details of Bridge and Levee See Bridge Plan No.
COYOTE
LEVEE
BRIDGE
COYOTE
STREET
AVENUE
KAPELLA
TYPICAL SECTION PRENIX CURB
TYPICAL CROSS SECTION
ELEVATION
SECTION
DRAIN PIPE DETAILS
SECTION A-A
TYPICAL SECTION AT 30' DRAIN
COLOR LEGEND
Green Shows Prenix Pavement on Aggregate Base to be Constructed.
Bridge No. 53-44
Pioneer Blvd. & Coyote St.
Over Coyote Creek
Sheet 1 of 2 Sheet 2
Scale
Blueprint
Approved
Approved
LOS ANGELES COUNTY ROAD DEPARTMENT
BRIDGE DIVISION
PIONEER BLVD. & COYOTE STREET
PLAN & PROFILE