EXACT® EXACT LEVEL & TOOL MFG. CO. Inc. HIGH BRIDGE, N.J., U.S.A. STRAIGHT EDGE RULE SE-48

8 19

DIST	COUNTY	ROUTE	POST MILES	SHEET NO.	TOTAL SHEETS
07	ORA	57	25.2/26.3	1	1

STATE OF CALIFORNIA
TRANSPORTATION AGENCY
DEPARTMENT OF PUBLIC WORKS
DIVISION OF HIGHWAYS

RIGHT OF WAY MAPS OF

STATE HIGHWAY

In the City of Brea along Brea Blvd. (Rte. 57) Between Imperial Hwy. and northeasterly City Limits of Brea

A L Hunelhoch
DEPUTY DISTRICT ENGINEER
REGISTERED CIVIL ENGINEER NO. 6416
NOVEMBER 24, 1971
DATE

11376

FILED JAN 17 1972
AT 2:39 P.M. IN BOOK 8 PAGE 19
OF HIGHWAY MAPS, ORANGE COUNTY, CALIFORNIA
AT REQUEST OF DIVISION OF HIGHWAYS
J. WYLIE CARLYLE, County Recorder
FREE

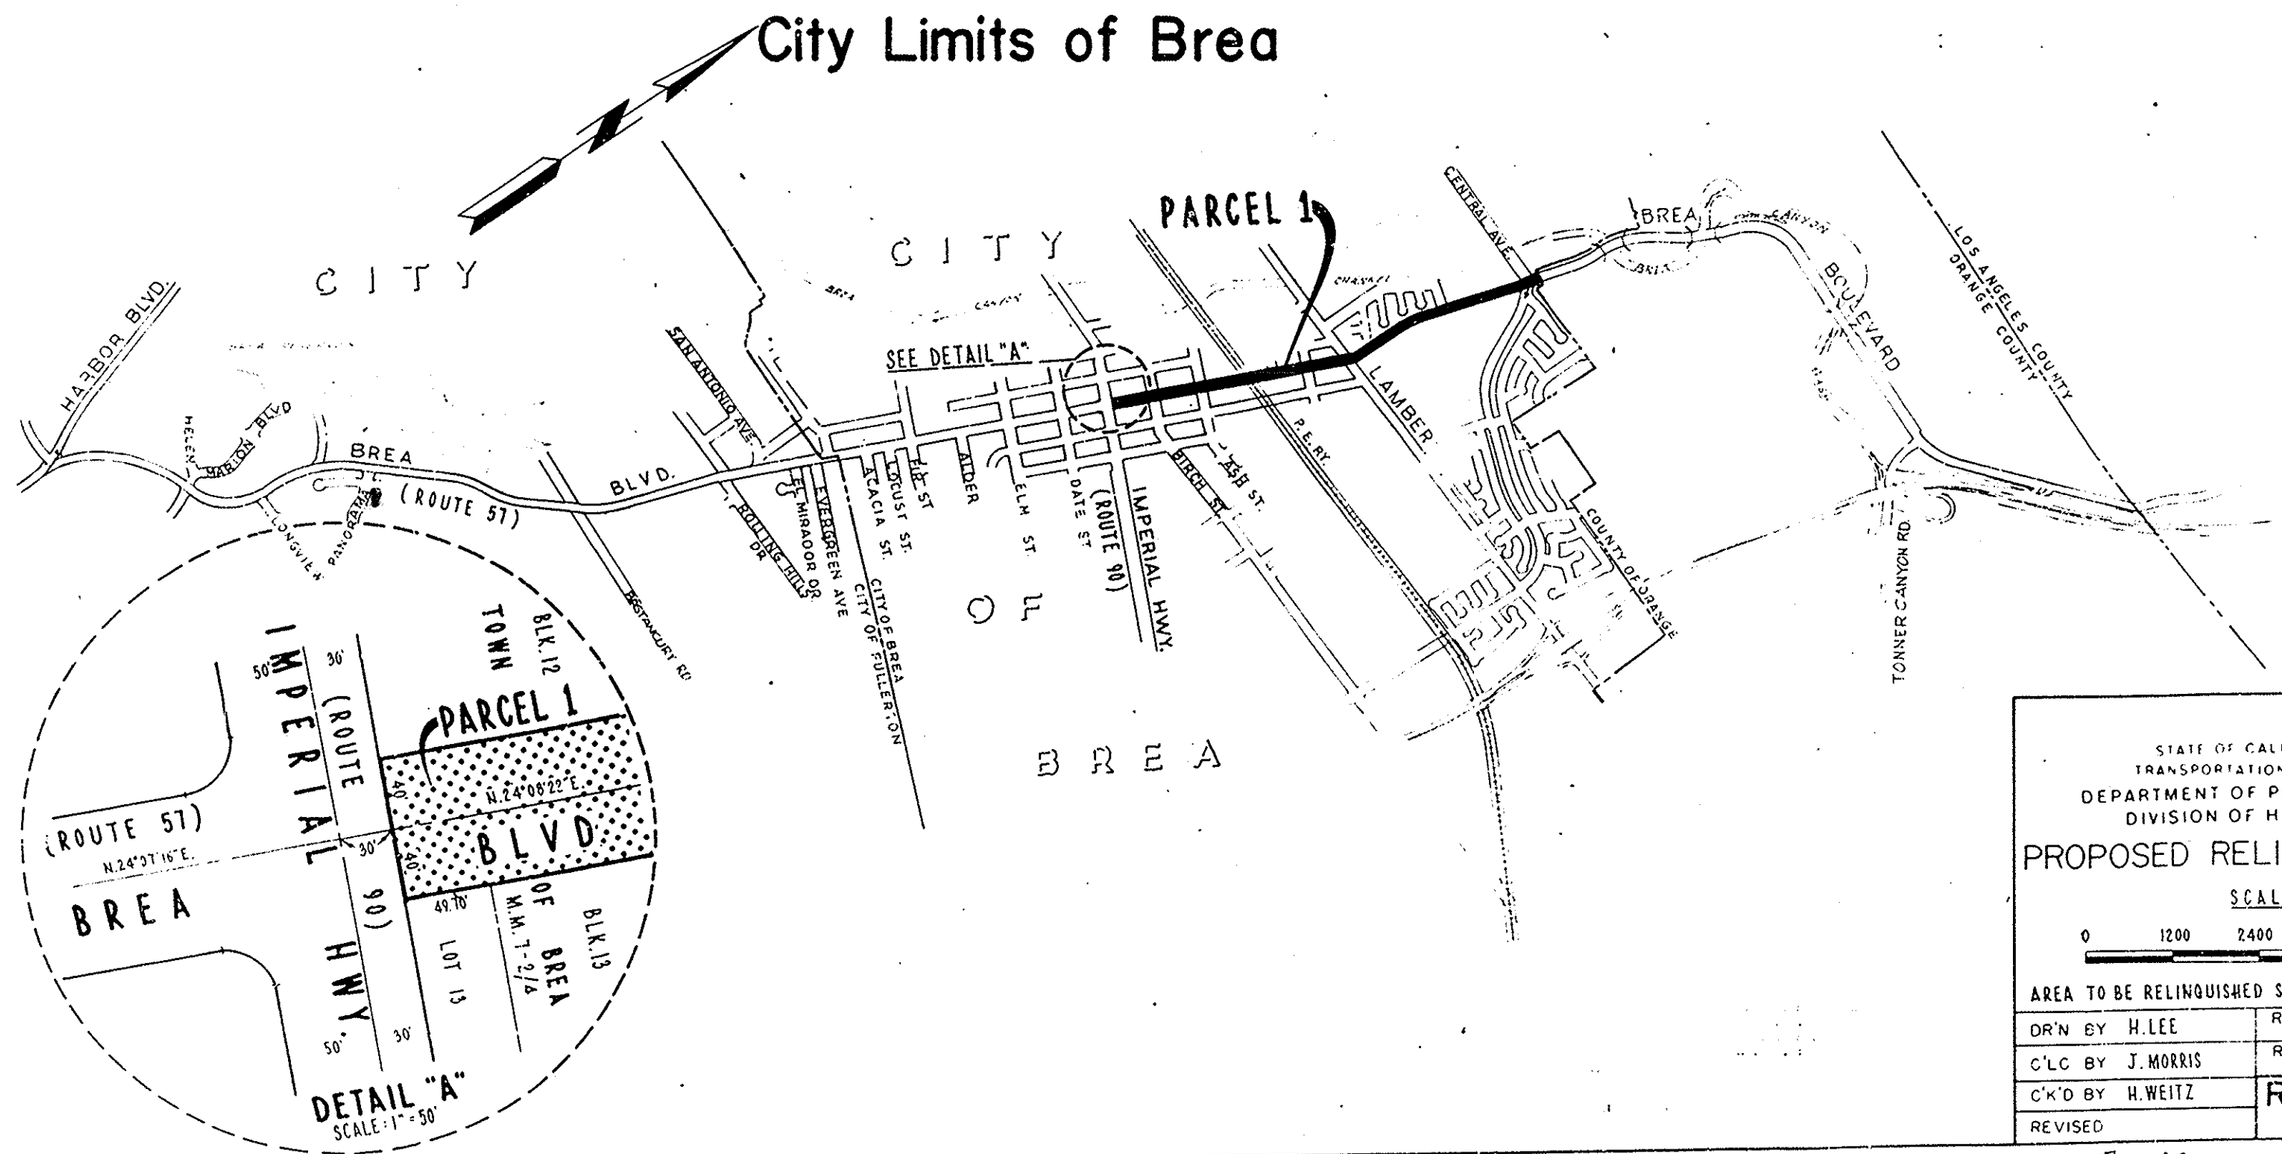

STATE OF CALIFORNIA
TRANSPORTATION AGENCY
DEPARTMENT OF PUBLIC WORKS
DIVISION OF HIGHWAYS

PROPOSED RELINQUISHMENT

SCALE
0 1200 2400 3600 4800

AREA TO BE RELINQUISHED SHOWN THUS

DR'N BY H. LEE	R/W MAP NO 18143-C
C'LC BY J. MORRIS	REF MAP NO 185-17
C'K'D BY H. WEITZ	REL-833
REVISED	

55C-121 Thomas 709-B5
55C-122 (BR-2) 709-B4 BREA CANYON ROAD
55C-123 (BR-1) 709-C4 ORIGINAL ALIGNMENT

FOR REFERENCE