BREA CAÑON ROAD

ORANGE COUNTY, CALIFORNIA

SHEET 21 OF 21 SHEETS

SCALE 1" = 2'-0"

Approved _____ Supt. of Highways

Map 3810.
Brea Canon Road
General Ability to S.A. Line
Sheet 20 of 22
Rel: [illegible] (Scale 1"=10')
Lines

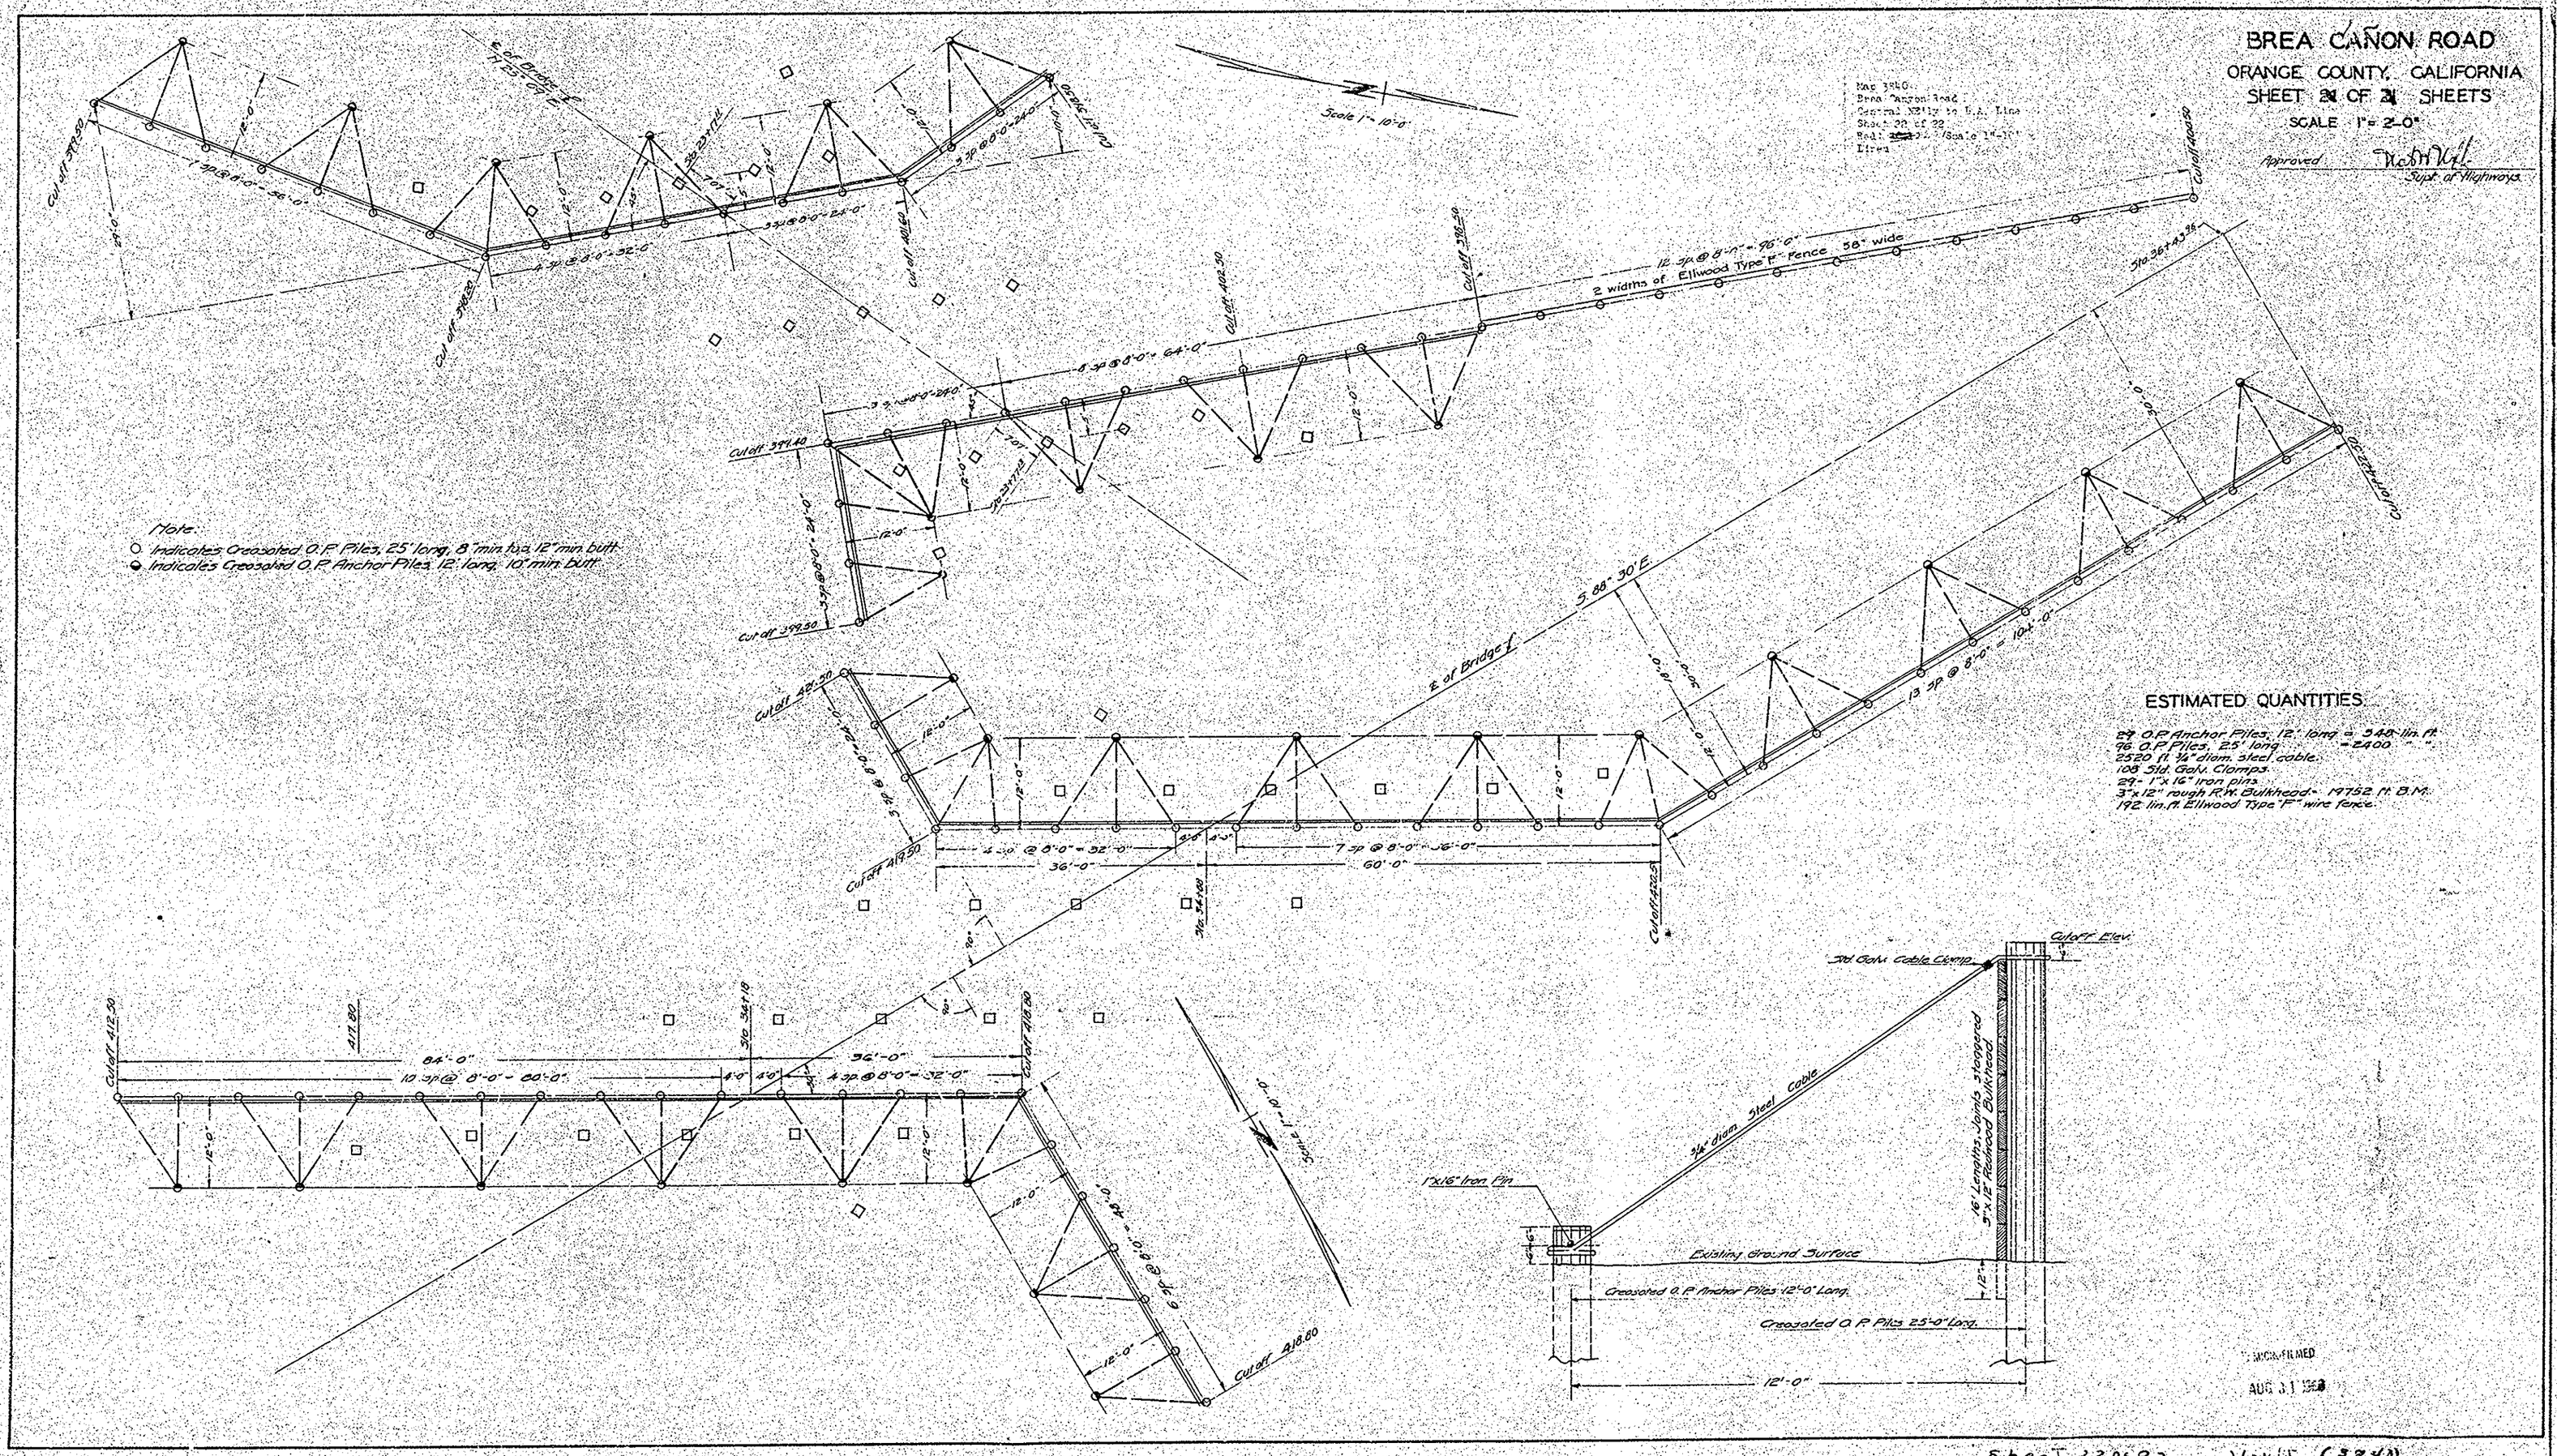

Note.
○ Indicates Creosoted O.P. Piles, 25' long, 8" min. top, 12" min. butt.
● Indicates Creosoted O.P. Anchor Piles, 12' long, 10" min. butt.

ESTIMATED QUANTITIES

24 O.P. Anchor Piles, 12', 10" = 340 lin. ft.
96 O.P. Piles, 25' long " " = 2400 " " "
2520 ft. 1/4" diam. steel cable.
108 Std. Galv. Clamps.
24 - 1"x16" iron pins.
3"x12" rough R.W. Bulkhead - 19752 ft. B.M.
192 lin. ft. Ellwood Type "F" wire fence.

MICROFILMED
AUG 31 1960

Sheet 220 of 22 Vault (3840)