
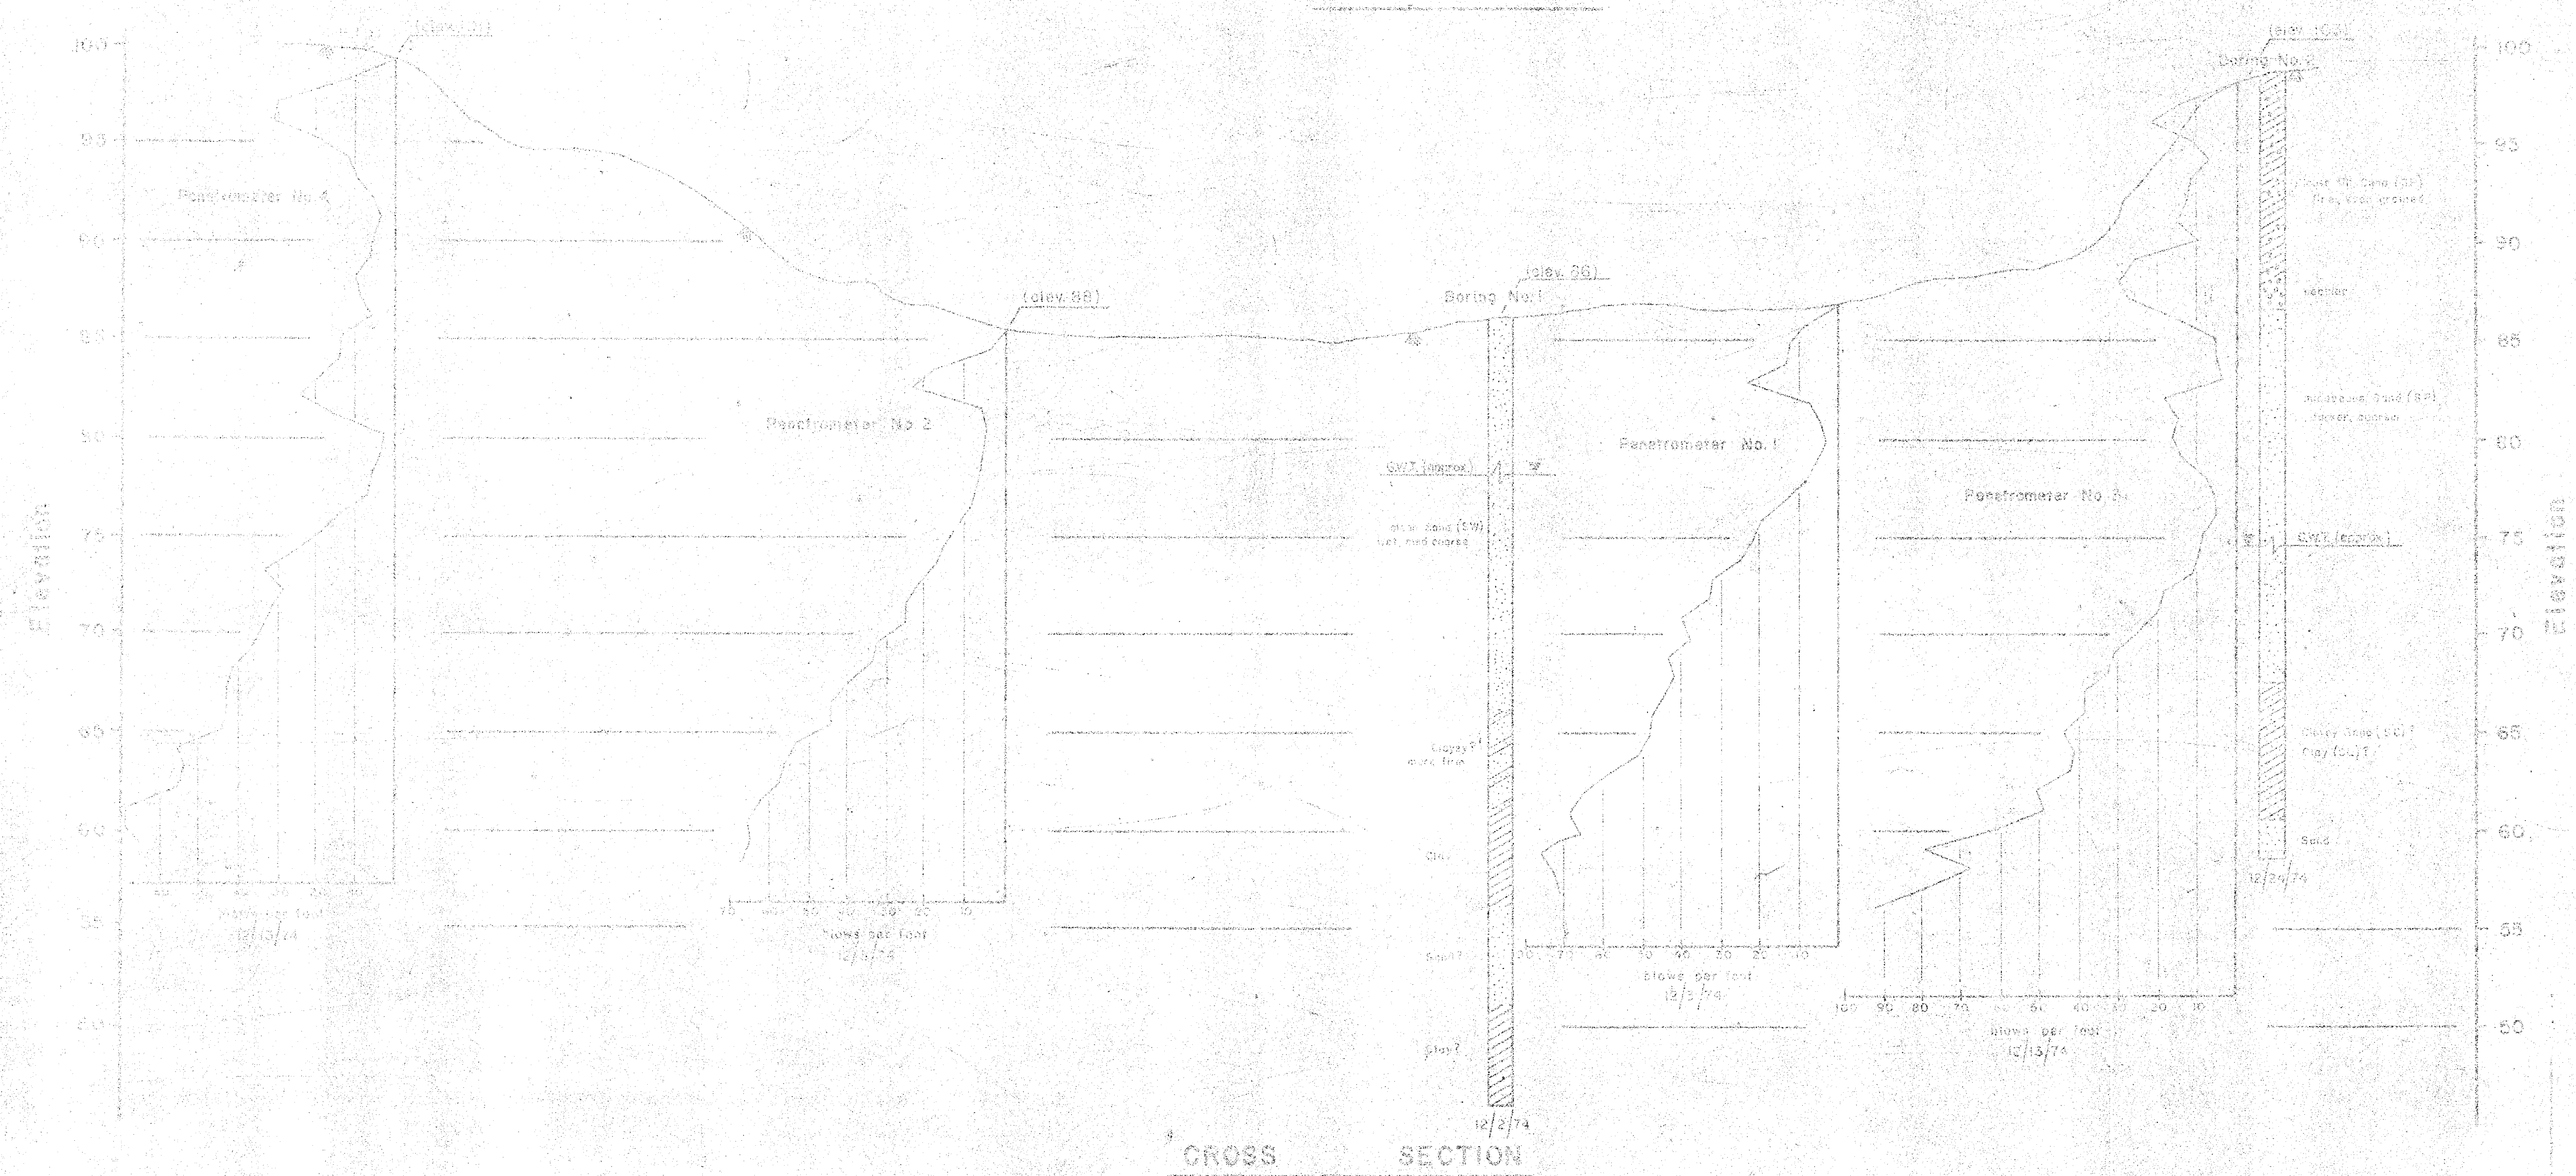


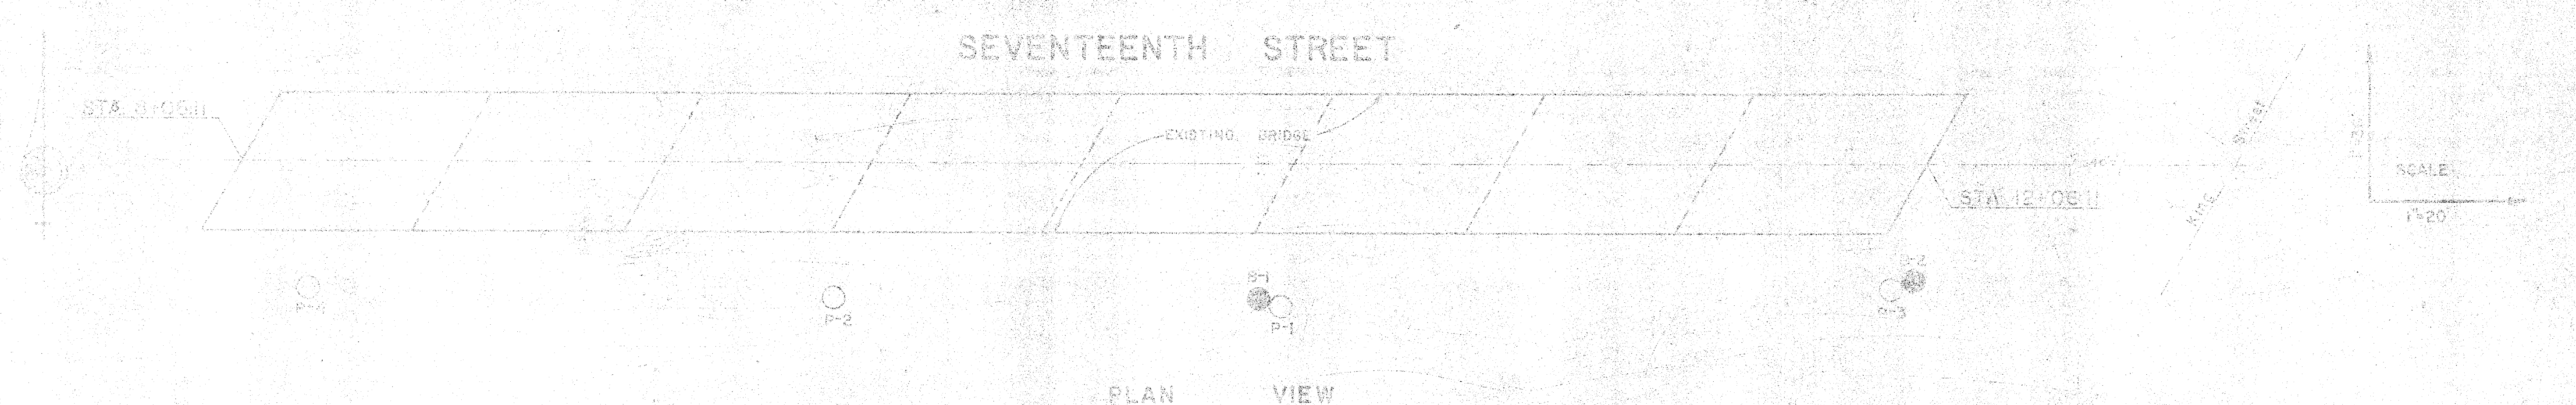

LEGEND OF BORING OPERATIONS		
ROTARY BORING	IDENTIFICATION TEST	
- Gravel (SW) (Gravel, coarse) - Clayey sand (SW) (Gravel, coarse) - Clayey silt (SW) (Gravel, coarse) - Clay (SW) (Gravel, coarse) - Sand (SW) (Gravel, coarse)	- Gravel (SW) (Gravel, coarse) - Clayey sand (SW) (Gravel, coarse) - Clayey silt (SW) (Gravel, coarse) - Clay (SW) (Gravel, coarse) - Sand (SW) (Gravel, coarse)	

ORANGE COUNTY ROAD DEPARTMENT
MATERIALS LABORATORY
LOG OF TEST BORINGS
FOR
SEVENTEENTH STREET BRIDGE
at
SANTA ANA RIVER

DR 17 (12215)