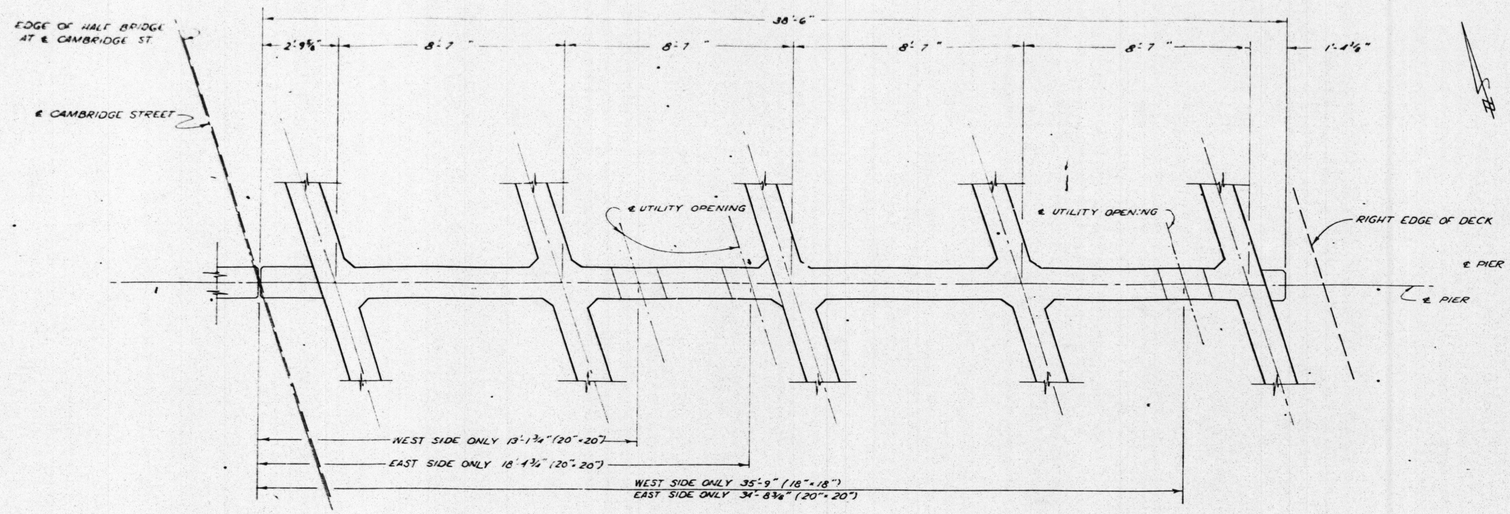

SECTION A-A

SCALE 3/16"=1'-0"

NOTE: UTILITY OPENINGS ARE DIMENSIONED PERPENDICULAR TO ℄ UTILITY OPENINGS.

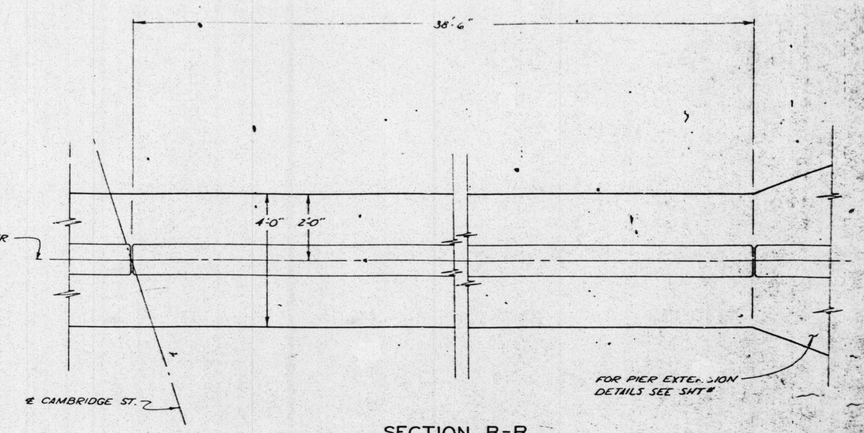

SECTION B-B

SCALE 3/16"=1'-0"

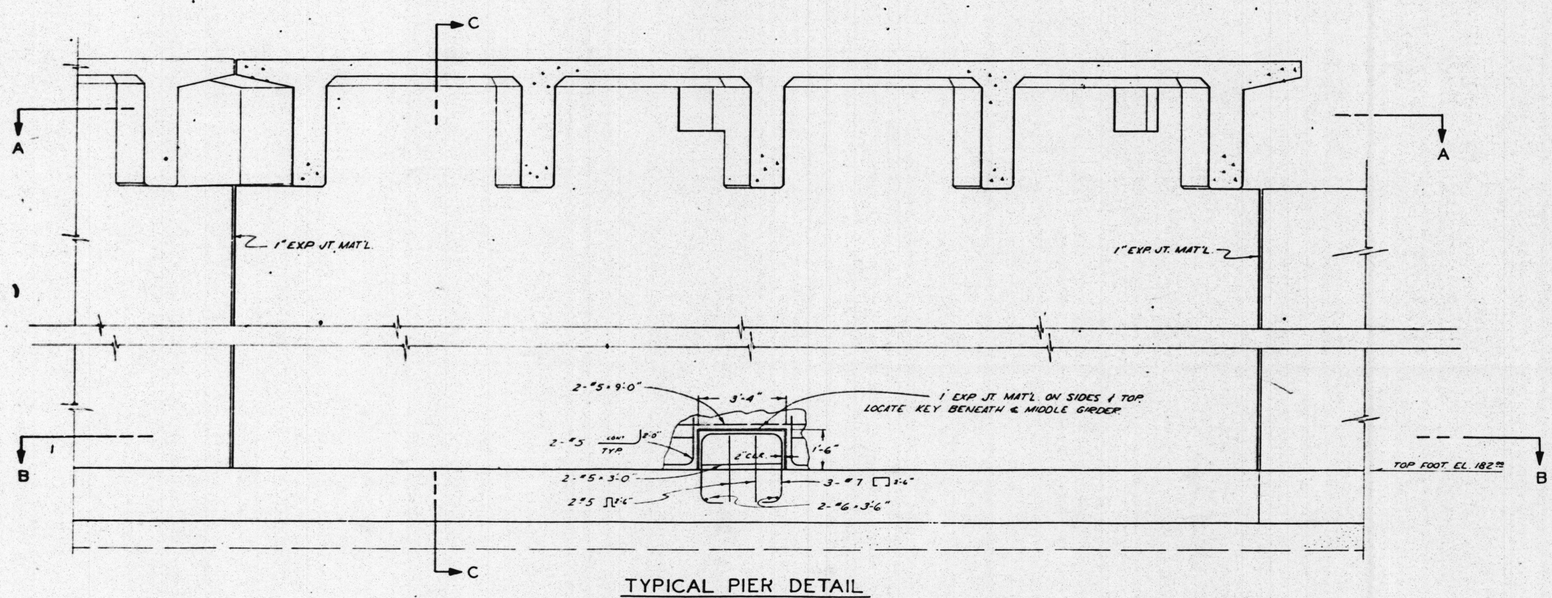

TYPICAL PIER DETAIL

SCALE 3/16"=1'-0"

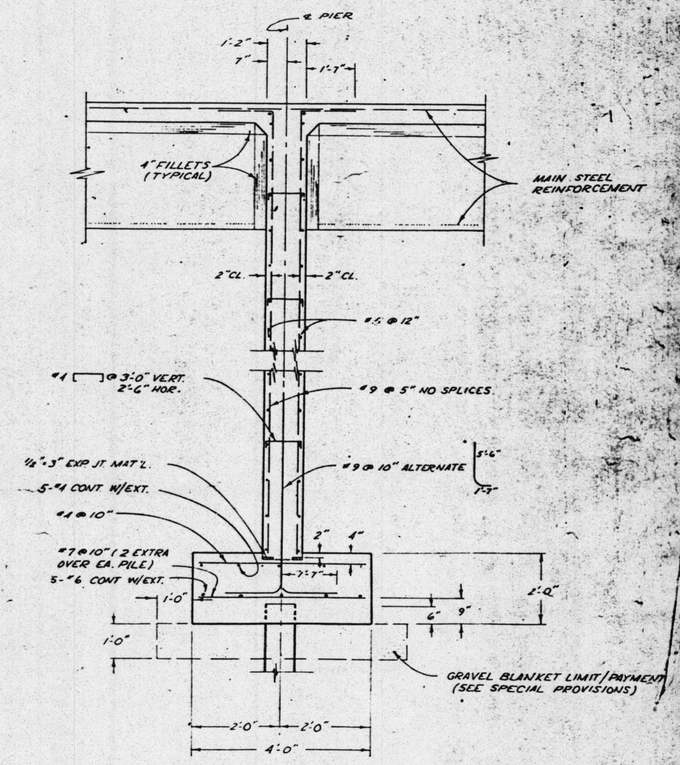

SECTION C-C

SCALE 1/2"=1'-0"

[redacted]

C-D(1087A)

7/1