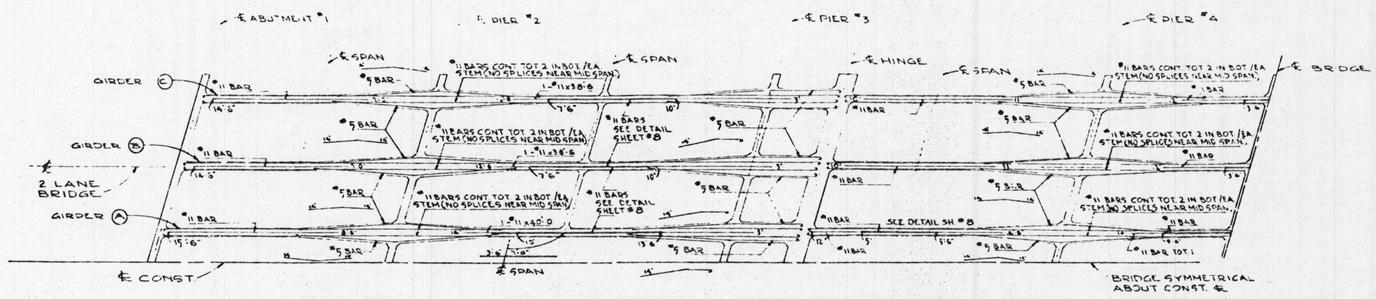

1ST OR BOTTOM LAYER GIRDER REINFORCEMENT
SCALE 1/8" = 1'

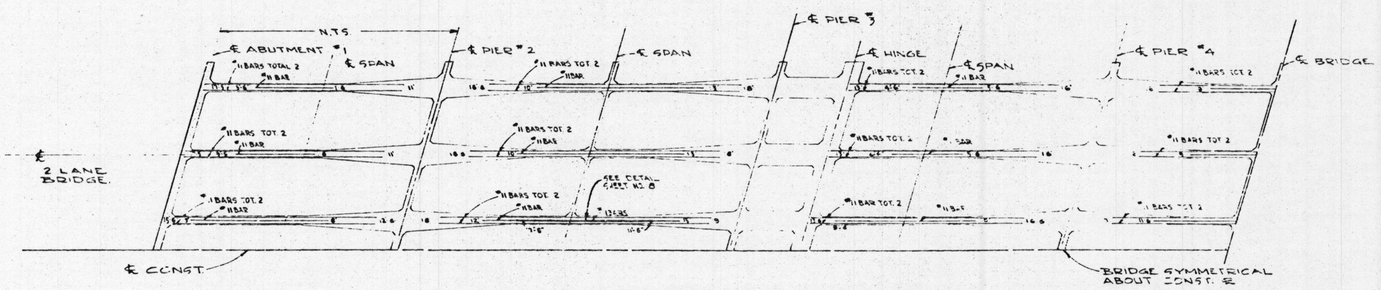

2ND LAYER GIRDER REINFORCEMENT
SCALE 1/8" = 1'

NOTE:
ALL REINFORCEMENT NUMBERS AT ENDS OF BARS ON THIS SHEET INDICATE DISTANCE IN FEET & INCHES FROM ℄ SPAN, EXCEPT AS NOTED.

COUNTY OF ORANGE HIGHWAY DEPT		
GIRDER REINFORCEMENT		
EDINGER ST. BRIDGE ACROSS SANTA ANA RIVER		
BRIDGE NO. 54. 27		
APPROVED: ROAD COMMISSIONER C.E. 7871		
SCALE 1/8" = 1'-0"	MAR. 1958	SHEET 7 OF 13 SHEETS

54-27-7