Additional Reinforcing Steel.

8 pieces		5/8" sq	29'-9"
4	"	"	14'-0"
16	"	"	6'-0"
12	"	"	5'-8"
14	"	"	5'-0"
24	"	"	13'-9"
18	"	"	6'-6"
126	"	3/8" sq	3'-7"

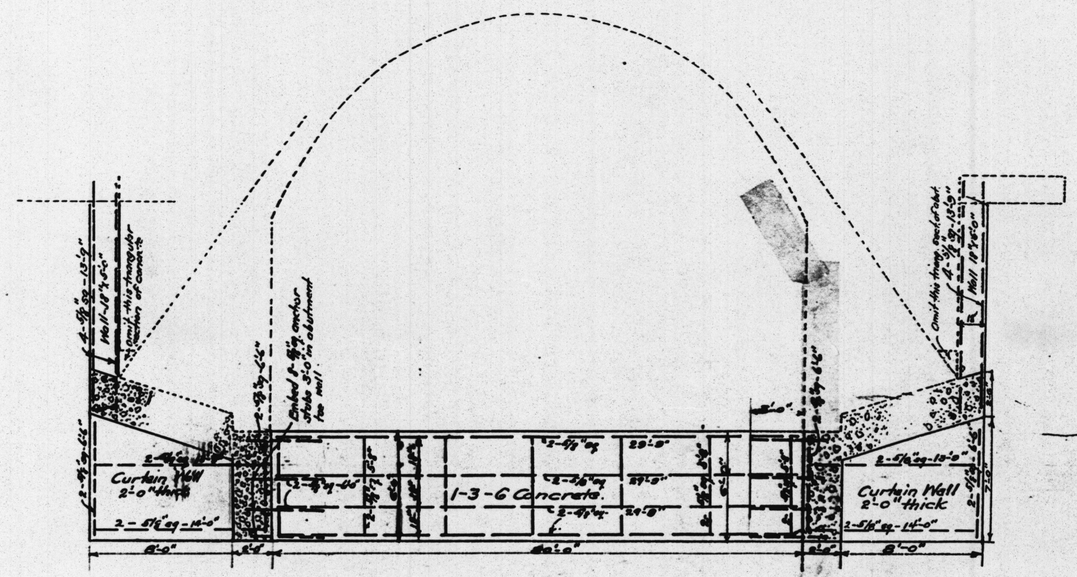

CURTAIN WALL

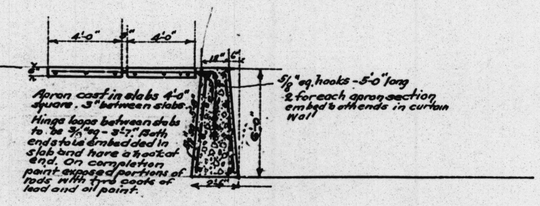

TOE WALL

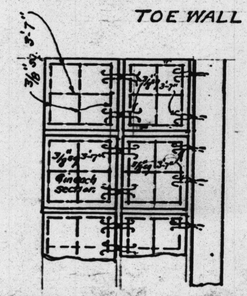

Bridge SO-8
Golden Ave Bridge
Across Soucal Wash
Sheet 1 of 3
Red: 22.5:1 Scale 1"=4'
Vellum

MICROFILMED
JUL 6 1960

PROPOSED ADDITIONS
GOLDEN AVE. BRIDGE
SOUCAL WASH
County of Orange, Cal.
May, 1927 - Scale - 1"=4'

Sheet 1 of 3

#4665
SO-8
1927

GOLDEN AV. BR.
Across Soucal wash.