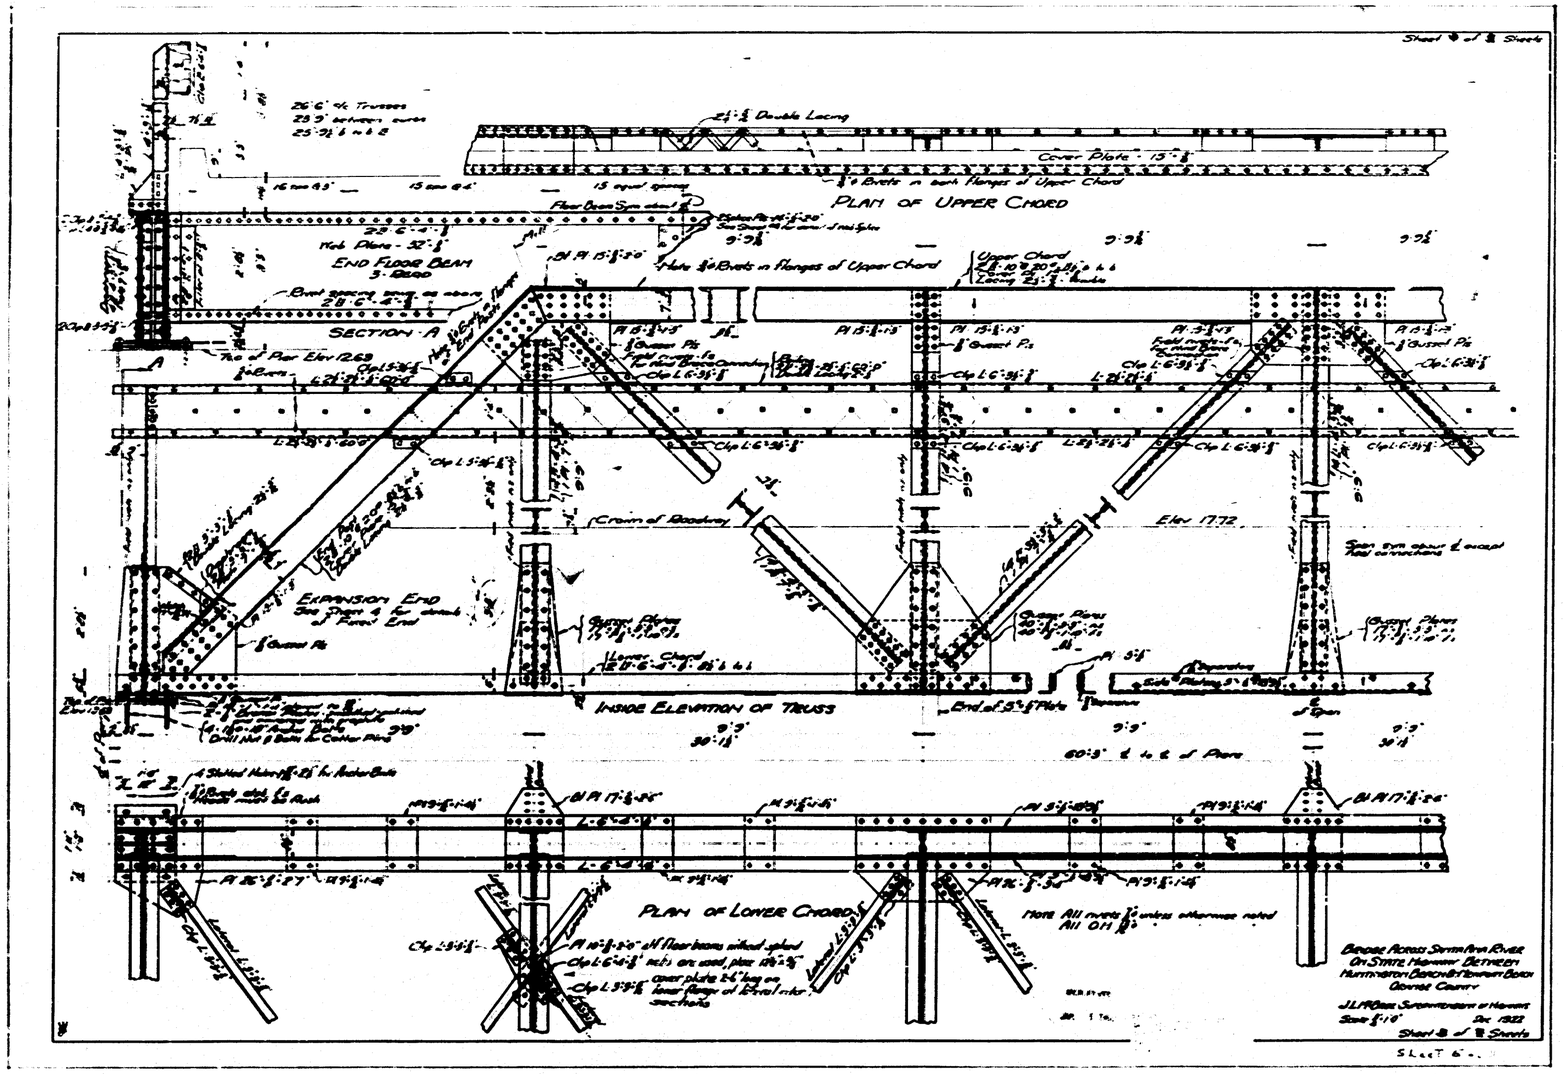
PLAN OF UPPER CHORD
SECTION A
END FLOOR BEAM
INSIDE ELEVATION OF TRUSS
EXPANSION END
PLAN OF LOWER CHORD
Cover Plate
Double Lacing
Upper Chord
Lower Chord
Elev 1772
Note All rivets ⅞" unless otherwise noted
All OH ⅞"