120

237

S-200

YORBA LINDA ROAD
CONCRETE BRIDGE OVER CANAL
SCALE 1"=2'. JULY 20, 1915.

Approved July 21, 1915
J. G. Hanley
Chief Engineer.

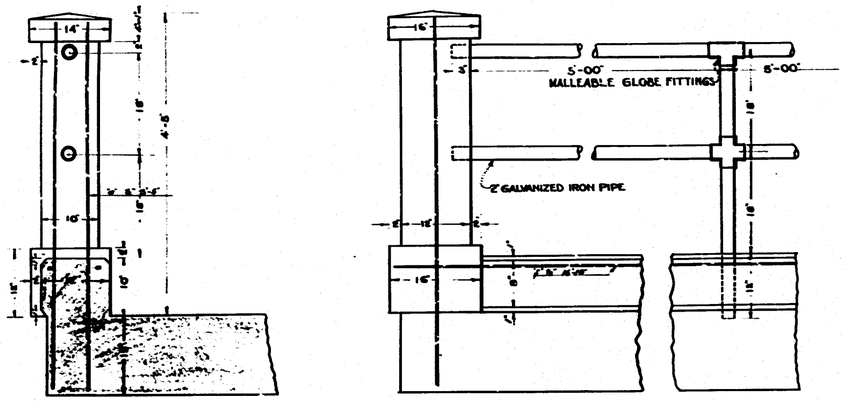

DETAIL OF POST AND RAILING
SCALE 1"=1'.

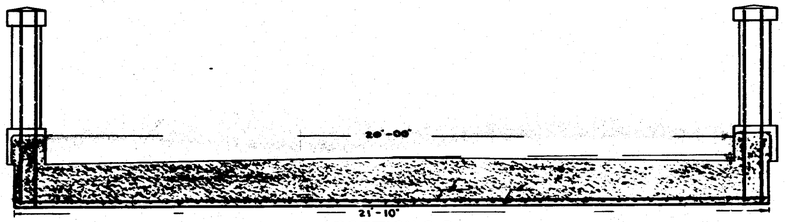

SECTION C-D.

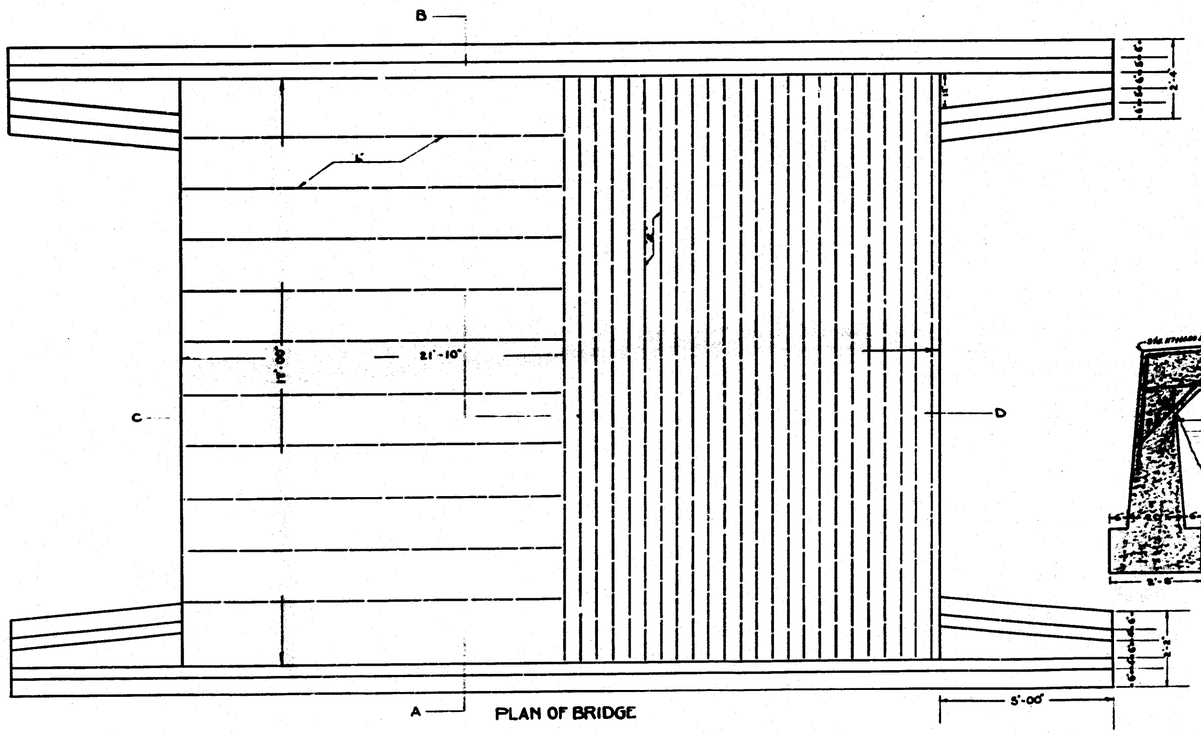

PLAN OF BRIDGE

MARK	NO	SIZE	LENGTH	LOCATION	
a	45	¾	16'-10"	SLAB	LONGITUDINAL
b	10	¾	21'-6"	-	TRANSVERSE
c	36	⅝	6'-11"	-	END TIE
d	36	½	6'-2"	-	INCLINED
e	4	¾	5'-8"	POST	
f	4	¾	16'-10"	GUARD RAIL	
REINFORCING STEEL				2081 LBS	
CLASS "A" CONCRETE				1696 CU YDS	
" "B" "				1402 " "	
" "C" "				823 " "	
PIPE RAILING				31 LIN FT	

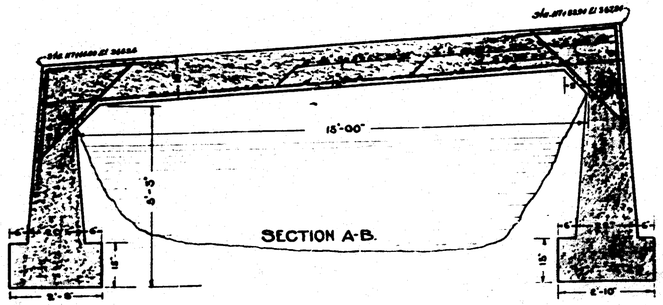

SECTION A-B.

Bridge #S-200
Yorba Linda Road
Concrete Bridge over Canal
Sheet 1 of 1
Red: [illegible] Scale 1"=2'
Linen

1'ST SECTION BR.

MICROFILMED
JUL 1 1969

S-2000

NOT

S-200

W = 20'
L = 17'

BR 55-138
14620 1915
(S-200)
YORBA LINDA Rd BR.
OVER CANAL