88
1420

MAP OF IRVINE'S SUBDIVISION OF

Rancho's San Joaquin and Lomas de Santiago, and Flint and Bixby Allotment in Rancho Santiago de Santa Ana

NOTES:-

Blocks are outlined and numbered in black.
Lots are outlined and numbered in red and represent the same land as similarly numbered lots shown on Map recorded in Book 18 on page 32 Miscellaneous Records of Los Angeles Co. Cal.
Rancho San Joaquin shown by lines shaded in red.
Rancho Lomas de Santiago shown by lines shaded in yellow.
For description of line through Canada de Los Laguna see map in Book 1 on page 11 Licensed Surveyors records Orange Co. Cal.

SCALE 1 INCH = 120 CHAINS

S.H. FINLEY
County Surveyor

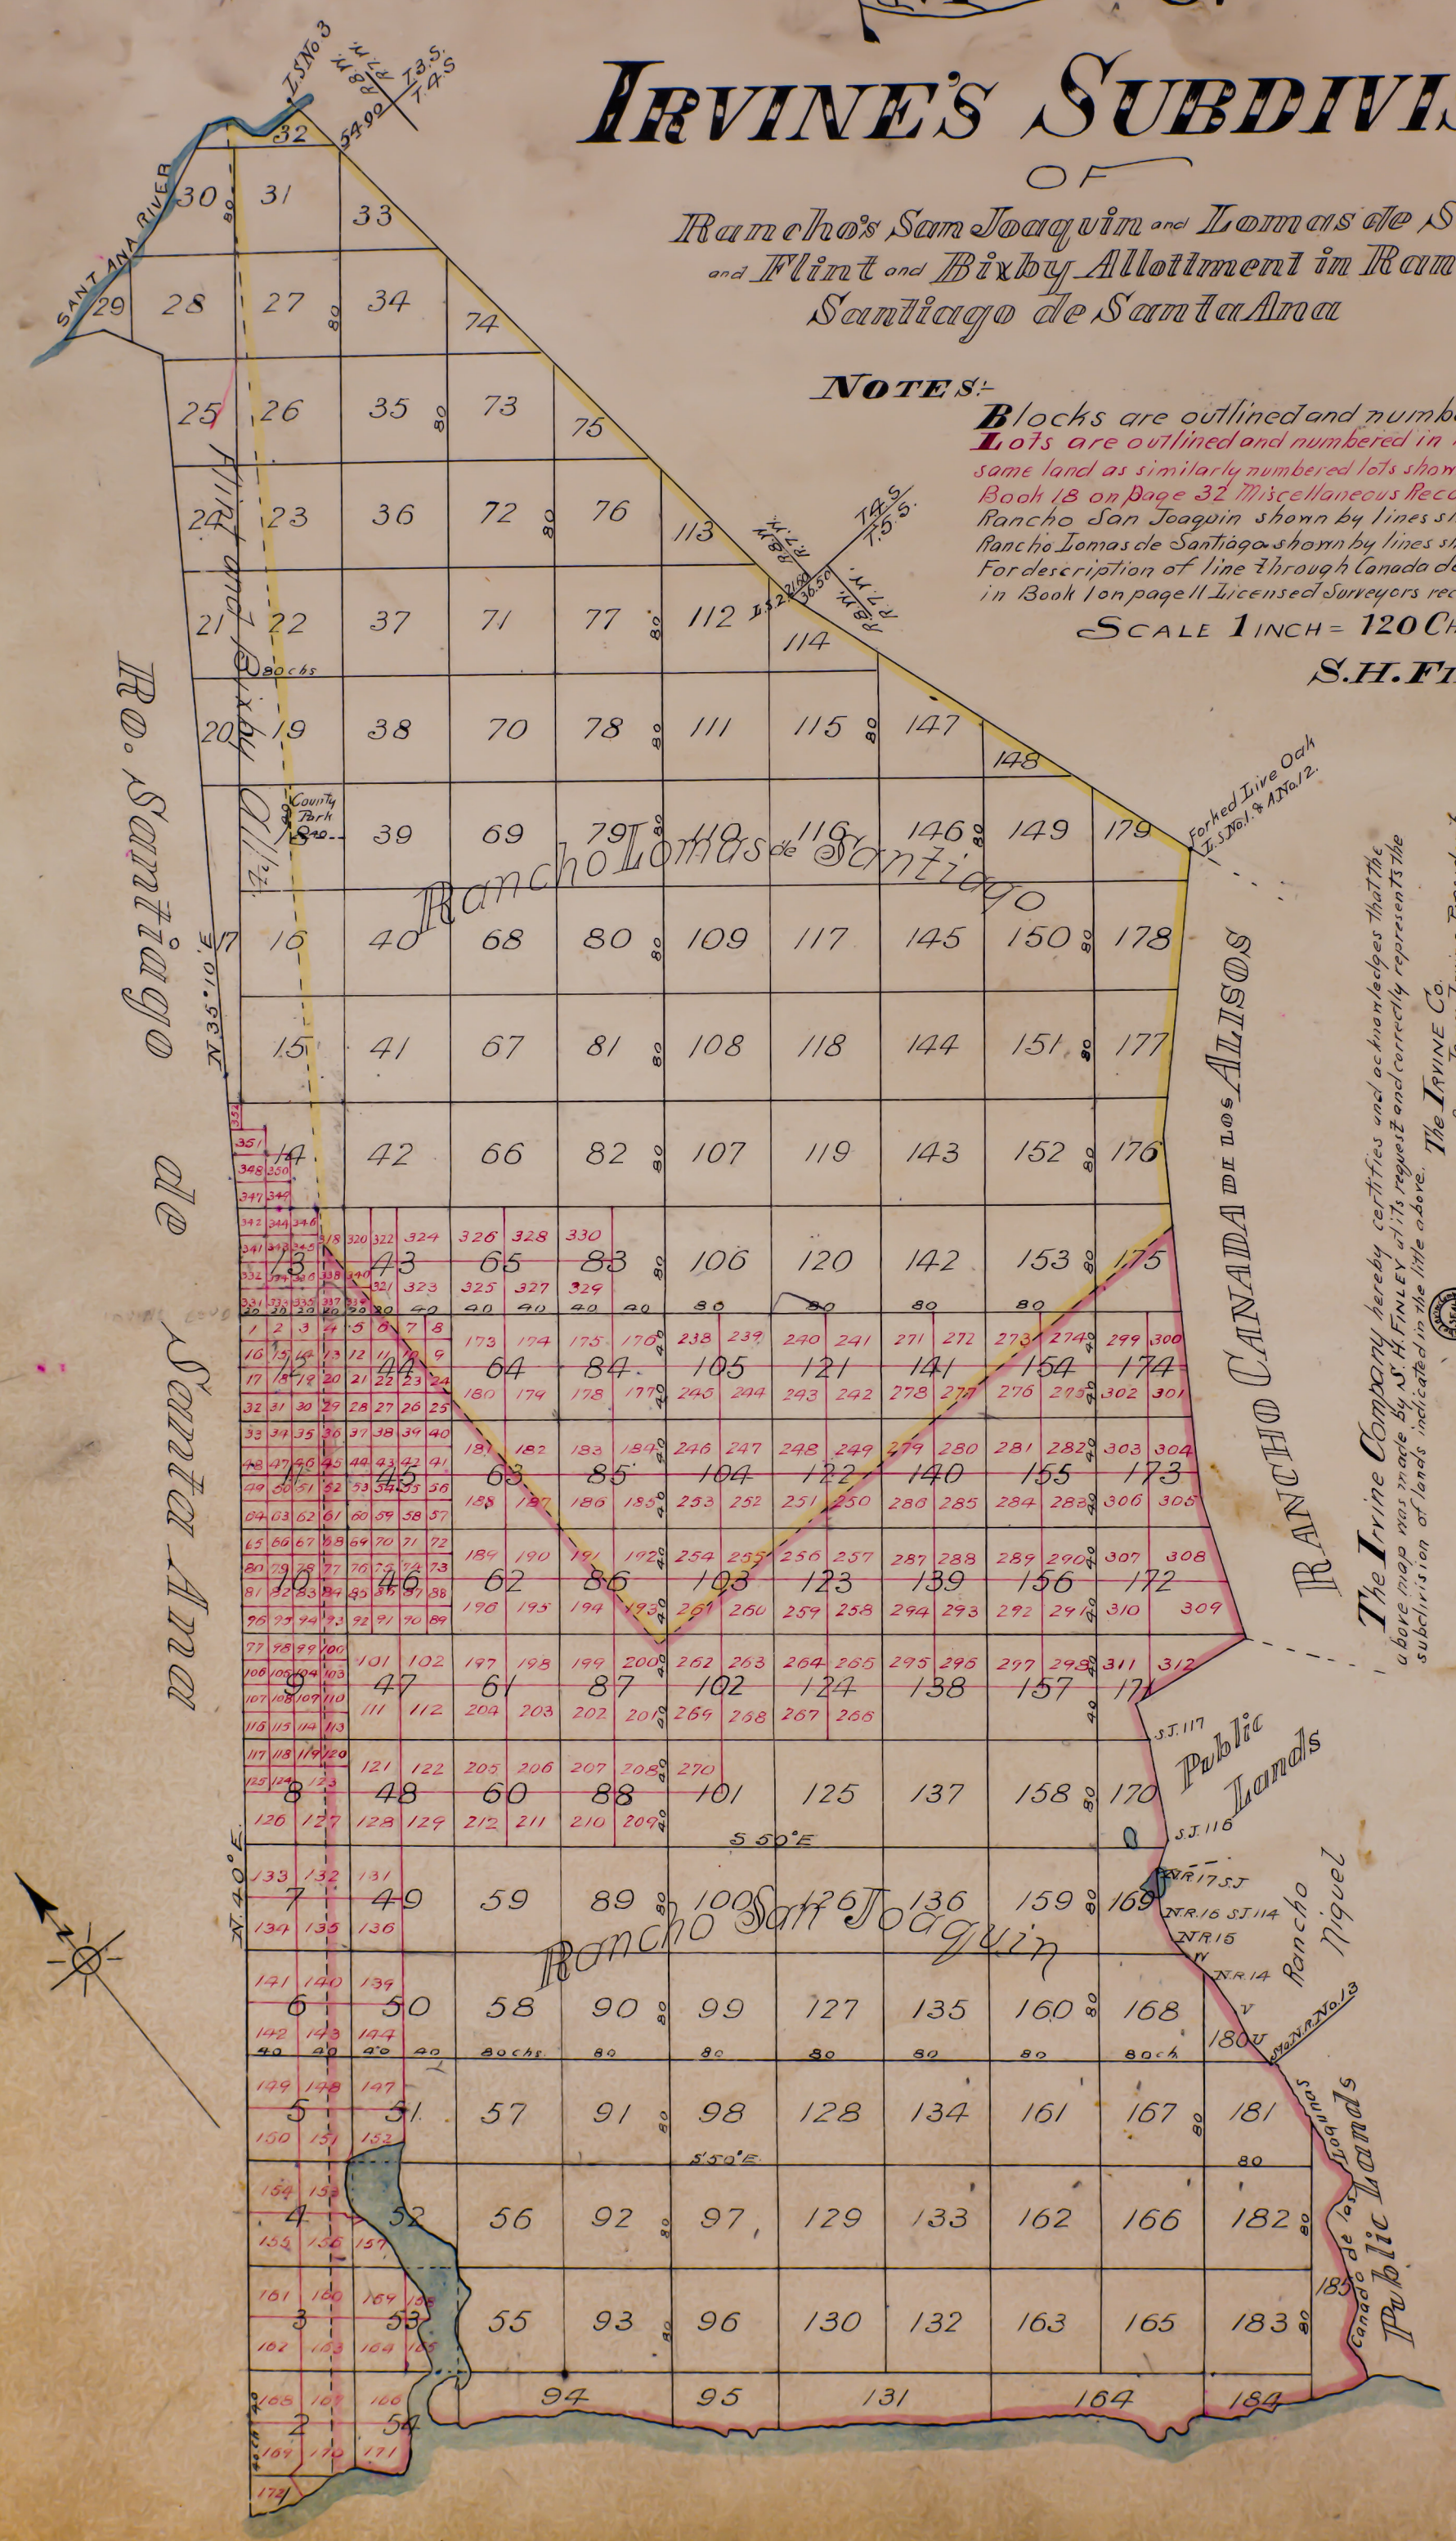

The Irvine Company hereby certifies and acknowledges that the above map was made by S.H. FINLEY at its request and correctly represents the subdivision of lands indicated in the title above.

The IRVINE CO.
By James Irvine, President
C.F. Krauss, Secretary

STATE OF CALIFORNIA } S.S.
COUNTY OF ORANGE }

On this 10th day of April in the year of our Lord one thousand eight hundred and ninety nine before me, R.T. Harris, a Notary Public in and for said County of Orange, State of California residing therein, duly commissioned and sworn, personally appeared James Irvine, known to me to be the President, and C.F. Krauss, known to me to be the Secretary of the Irvine Co. the Corporation described in and who executed the within instrument, and severally acknowledged that such Corporation executed the same.

IN WITNESS WHEREOF I have hereunto set my hand and affixed my official seal the day and year in this certificate first above written.

R.T. HARRIS,
Notary Public in and for Orange County
State of California.

A full true and correct copy of the original recorded at the request of S.H. FINLEY Apr. 13 1899 at 30 min. past 4 P.M.
Book 1 Page 88 of Miscellaneous Records Maps.

W.M. SCOTT. County Recorder.
S.H. FINLEY. County Surveyor
and Ex-Officio Deputy County Recorder