


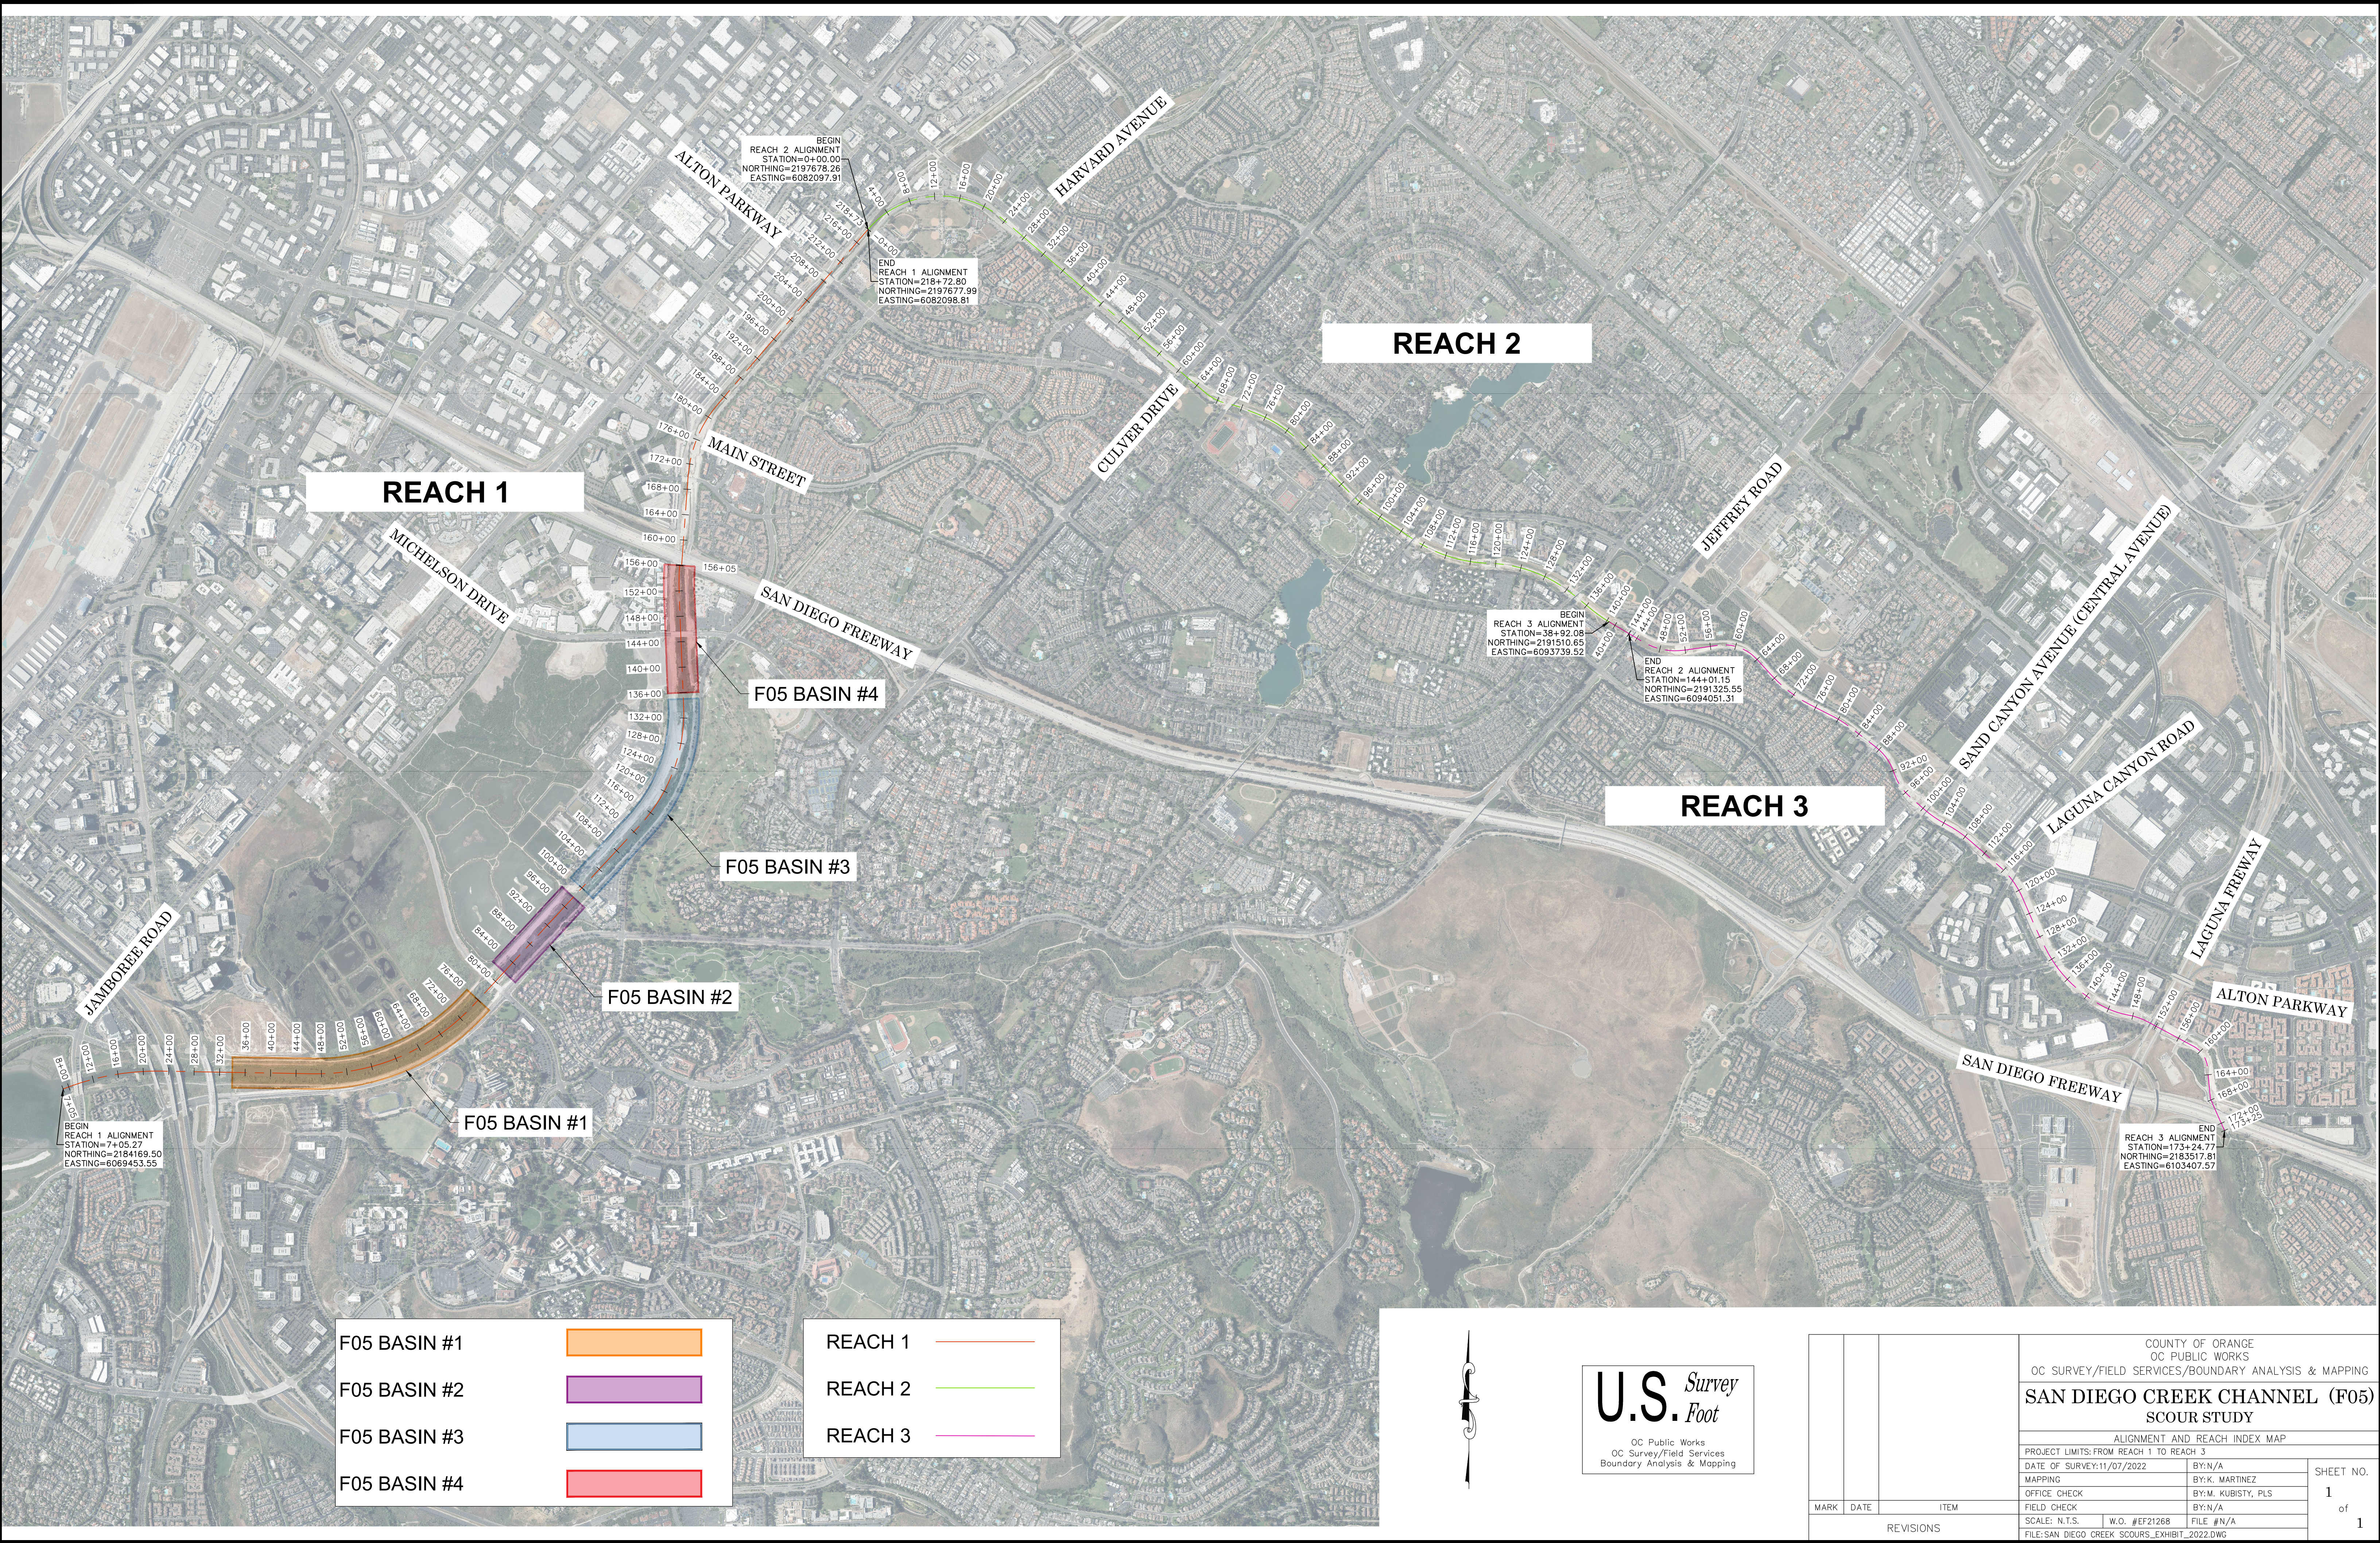

F05 BASIN #1

F05 BASIN #2

F05 BASIN #3

F05 BASIN #4

REACH 1

REACH 2

REACH 3

U.S. Survey Foot

OC Public Works
OC Survey/Field Services
Boundary Analysis & Mapping

			COUNTY OF ORANGE OC PUBLIC WORKS OC SURVEY/FIELD SERVICES/BOUNDARY ANALYSIS & MAPPING			
			SAN DIEGO CREEK CHANNEL (F05) SCOUR STUDY			
			ALIGNMENT AND REACH INDEX MAP			
			PROJECT LIMITS: FROM REACH 1 TO REACH 3			
			DATE OF SURVEY:11/07/2022		BY:N/A	
MAPPING		BY:K. MARTINEZ				
OFFICE CHECK		BY:M. KUBISTY, PLS				
FIELD CHECK		BY:N/A				
MARK	DATE	ITEM	SCALE: N.T.S.		W.O. #EF21268	FILE #N/A
REVISIONS			FILE:SAN DIEGO CREEK SCOURS_EXHIBIT_2022.DWG			