




OC PUBLIC WORKS DEPARTMENT

KEVIN ONUMA, DIRECTOR OF PUBLIC WORKS

VEDANTA LITIGATION SETTLEMENT SURVEY



LOCATION MAP

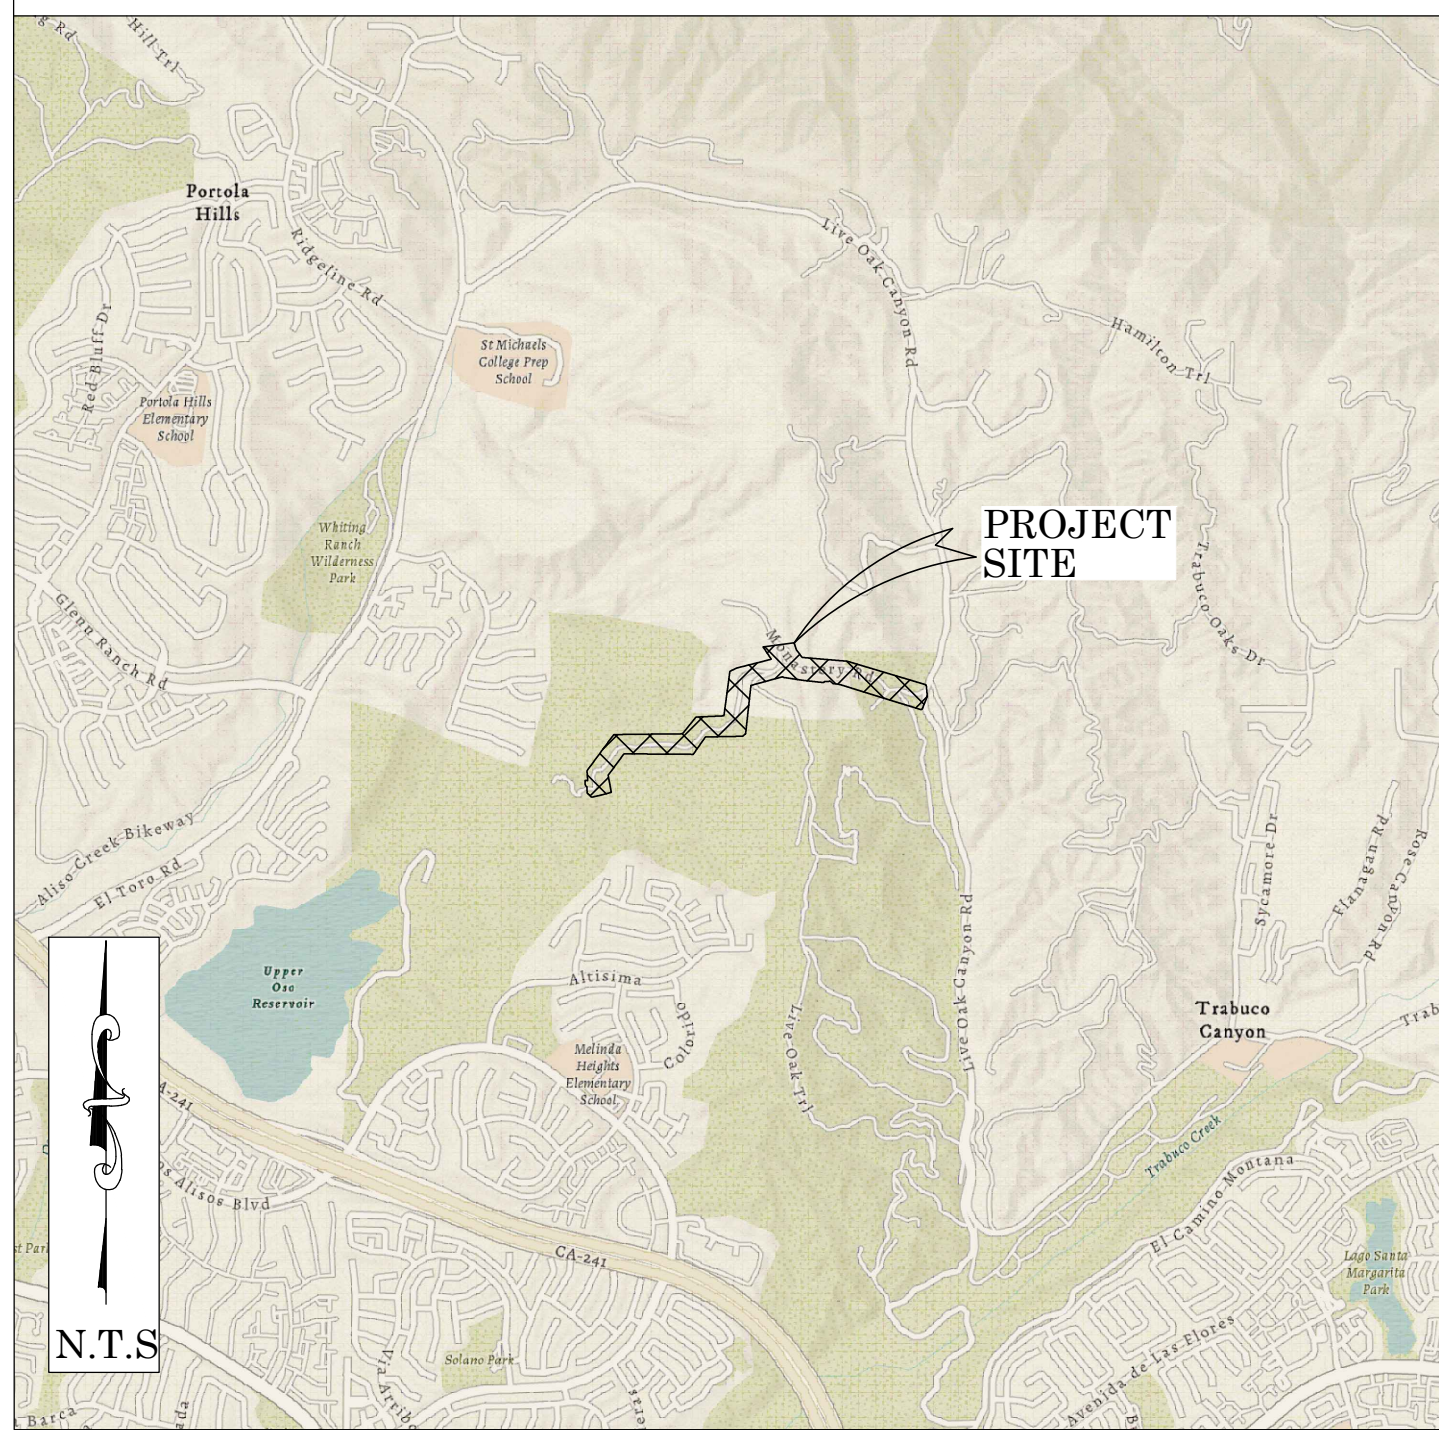

SENIOR LAND SURVEYOR'S CERTIFICATE:

THIS MAP CORRECTLY REPRESENTS A SURVEY MADE BY ME OR UNDER MY DIRECTION IN CONFORMANCE WITH REQUIREMENTS OF THE PROFESSIONAL LAND SURVEYORS' ACT; THIS 6 DAY OF FEBRUARY, 2025.

Jesom Moreno

JESOM MORENO, PLS. SENIOR LAND SURVEYOR



SENIOR LAND SURVEYOR'S CERTIFICATE:

THIS MAP HAS BEEN EXAMINED IN ACCORDANCE WITH THE PROFESSIONAL LAND SURVEYORS' ACT; THIS 6 DAY OF FEBRUARY, 2025.

Elliott Medina

ELLIOTT MEDINA, PLS. SENIOR LAND SURVEYOR




U.S. Survey
Foot

OC Public Works
OC Survey/Field Services
Boundary Analysis & Mapping

FOUND CGPS "SBCC"
N: 2147751.73
E: 6131651.77
THIS IS A CONTINUOUS GPS STATION (CGPS) AND IS PART OF THE CALIFORNIA SPATIAL REFERENCE NETWORK (CSRN)

N07°50'54.10"E 44547.78'
BASIS OF BEARINGS

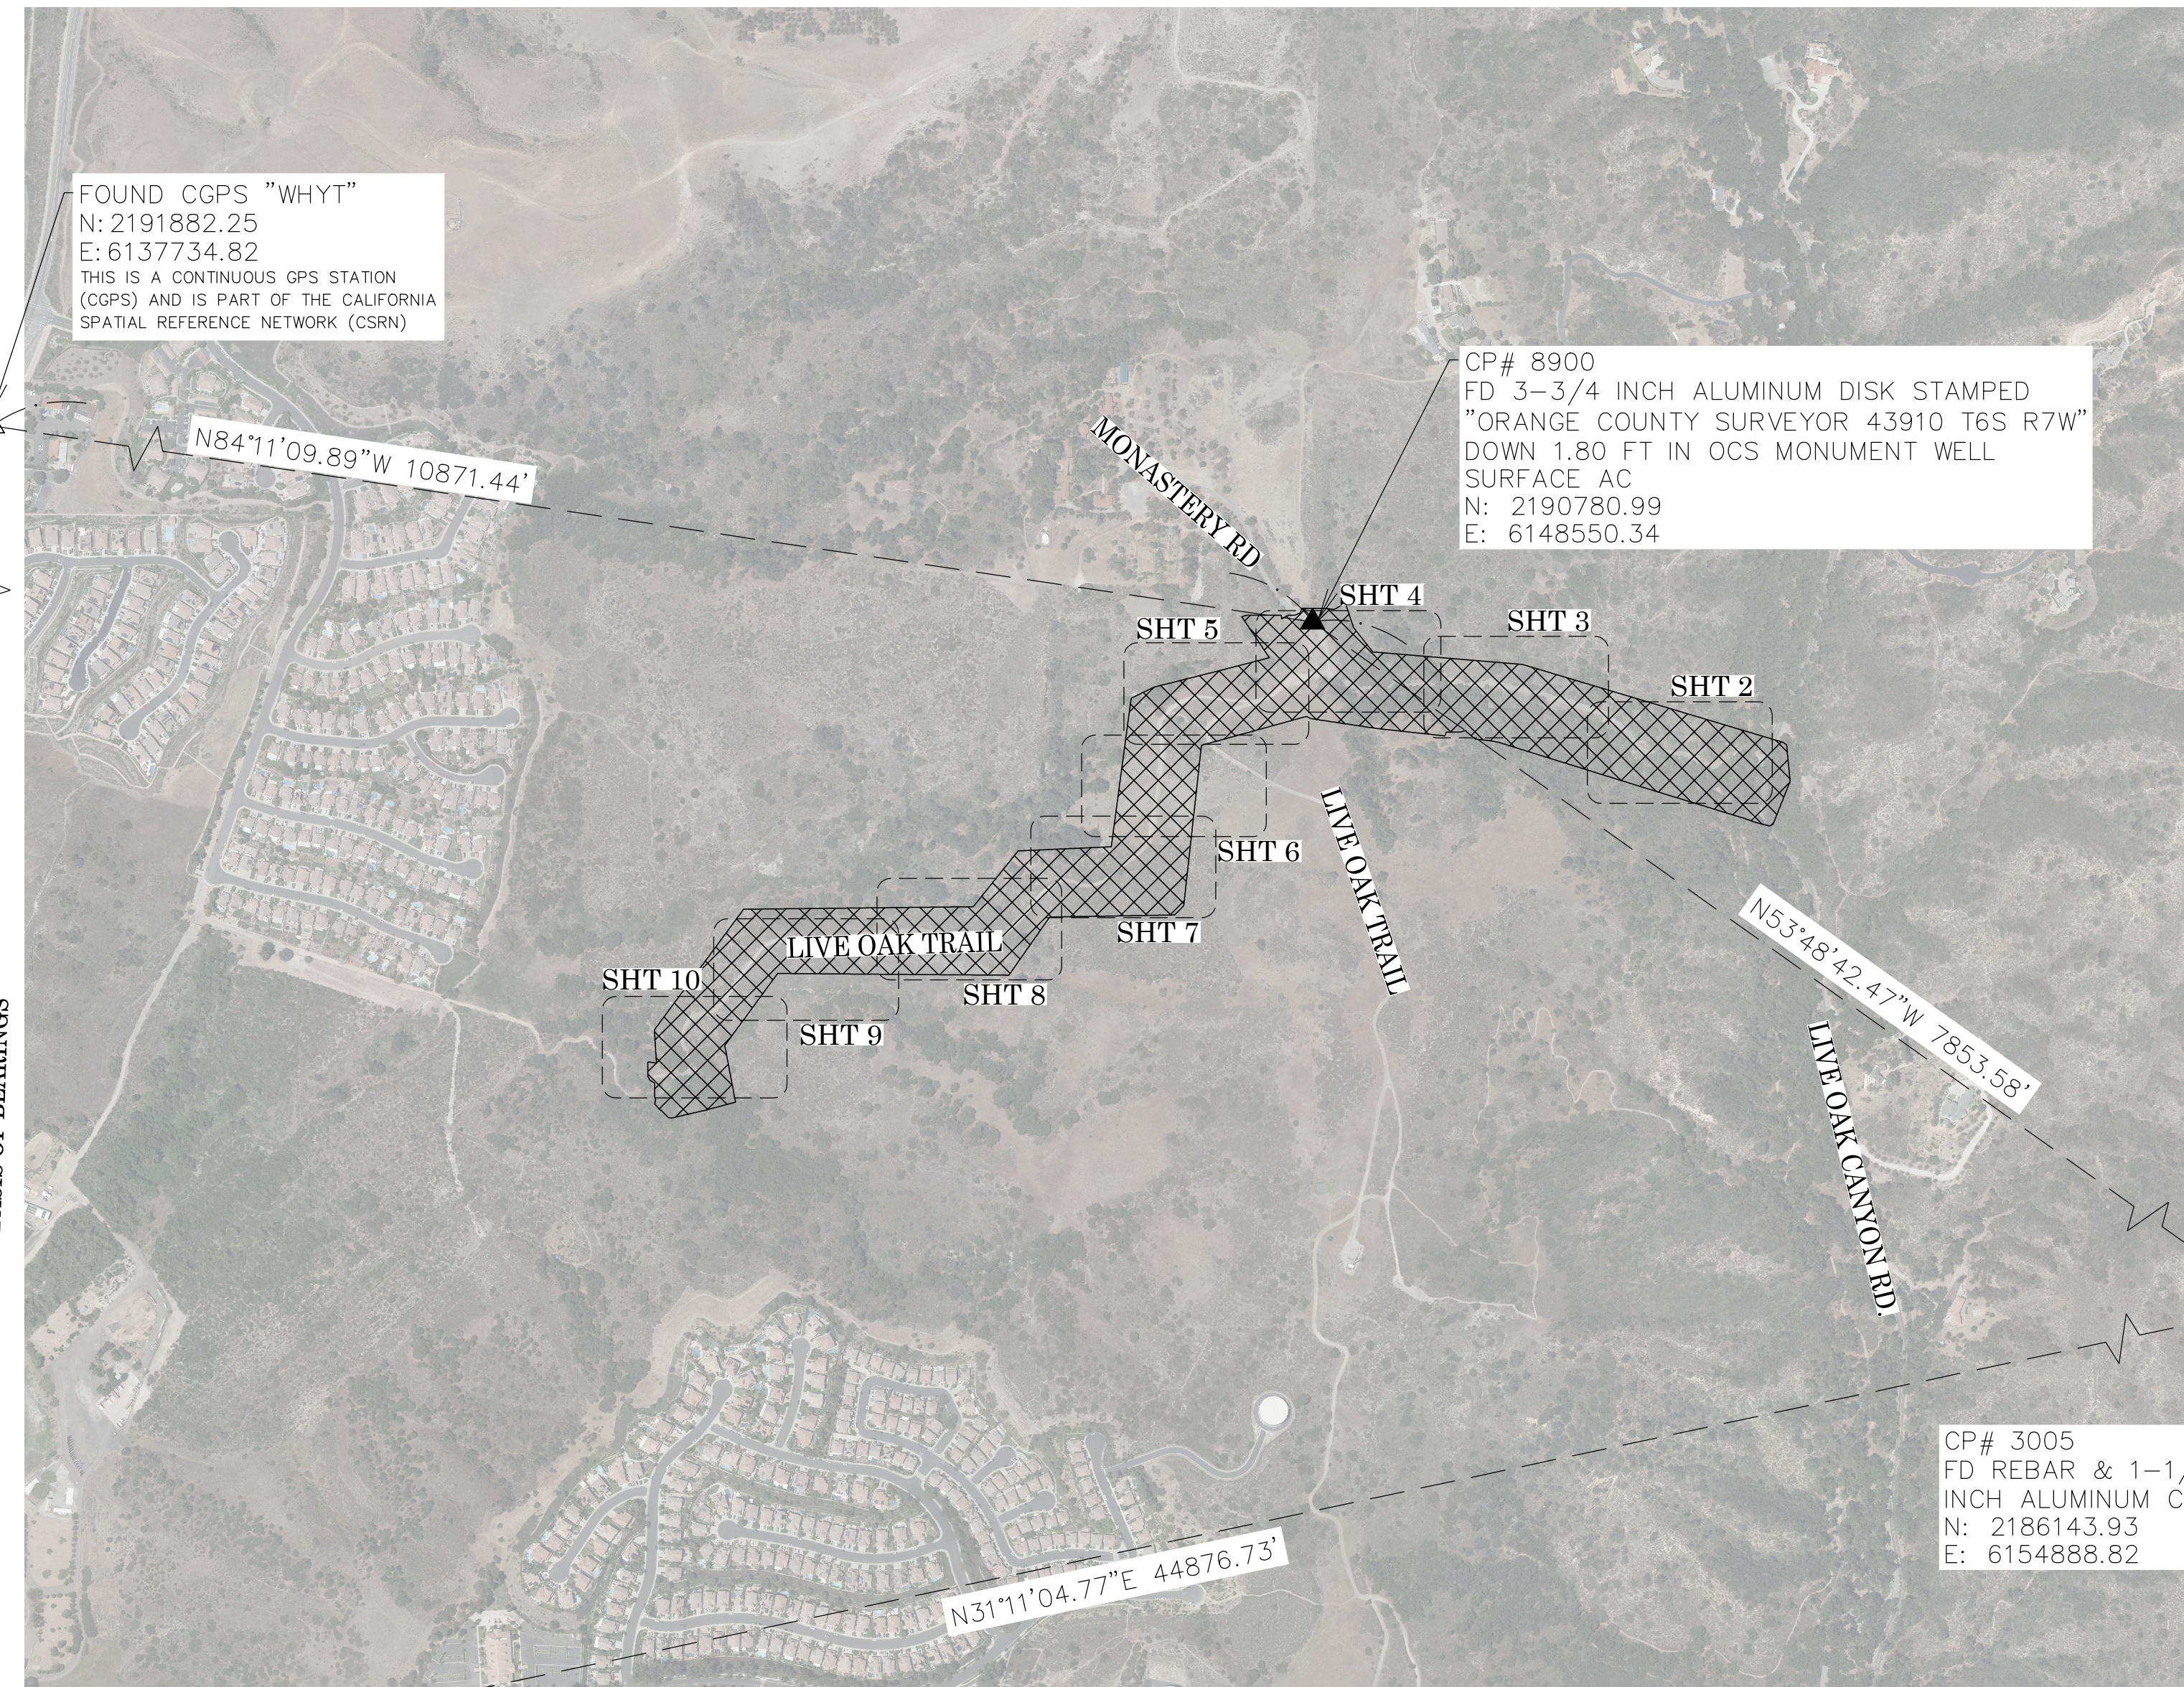

N.T.S.

BASIS OF BEARINGS

THE BASIS OF BEARINGS FOR THIS SURVEY IS BASED ON THE CALIFORNIA COORDINATE SYSTEM (CCS83), ZONE VI, NAD 83, OCS (2017.50) EPOCH ADJUSTMENT, AS DETERMINED LOCALLY BY A LINE BETWEEN CONTINUOUS GLOBAL POSITIONING STATIONS CGPS "SBCC" AND "WHYT" BEING NORTH 07°50'54.10" EAST AS DERIVED FROM THE COORDINATES PUBLISHED BY THE CALIFORNIA SPATIAL REFERENCE CENTER (CSR) ALONG WITH DATA SHEETS ON FILE IN THE OFFICE OF THE ORANGE COUNTY SURVEYOR.

HORIZONTAL DATUM

COORDINATES SHOWN ARE BASED ON THE CALIFORNIA COORDINATE SYSTEM (CCS83), ZONE VI, NAD 83, OCS (2017.50) EPOCH ADJUSTMENT.

ALL DISTANCES SHOWN ARE GRID, UNLESS OTHERWISE NOTED. TO OBTAIN GROUND DISTANCES MULTIPLY GRID BY A COMBINED FACTOR OF 1.00007820.

THIS COMBINATION FACTOR WAS DERIVED BY HOLDING THE AVERAGE BETWEEN POINT #3005 N: 2186143.93'E: 6154888.82' EL=1003.88; AND POINT #312 N: 2190620.10'E: 6164987.49' EL=1266.54'

ALL DISTANCES ARE BASED ON THE U.S. SURVEY FOOT.

VERTICAL DATUM

O.C.S. BM. 3W-46-77 ELEV. = 1102.346' YEAR LEVELED: 1990

NAVD 1988 (O.C.S. 1995 ADJUSTMENT)

DESCRIPTION: FOUND 3 3/4" OCS ALUMINUM BENCHMARK DISK STAMPED "3W-46-77", SET IN THE TOP OF A 6 IN. BY 6 IN. CONCRETE POST. MONUMENT IS LOCATED ALONG THE EASTERLY SIDE OF LIVE OAK CANYON ROAD, 2.3 MILES SOUTHEASTERLY ALONG LIVE OAK CANYON ROAD FROM ITS INTERSECTION WITH EL TORO ROAD, 2.3 FT. SOUTHEASTERLY OF A FIRE HYDRANT AND 25.5 FT. EASTERLY OF THE CENTERLINE OF LIVE OAK CANYON ROAD. MONUMENT IS SET LEVEL WITH THE ROAD.

NOTES

THE SURFACE AND FEATURES SHOWN HEREON WERE DERIVED BY A COMBINATION OF UAV PHOTOGRAMMETRY, LIDAR DATA, & CONVENTIONAL SURVEYING METHODS.

A BOUNDARY SURVEY OR TITLE SEARCH WAS NOT PERFORMED. RIGHT OF WAY SHOWN WAS DERIVED FROM RECORD MAPS AND DOCUMENTS

SHEET INDEX


SHEET	NO.	DESCRIPTION
1	1	TITLE SHEET
2-10	2-10	TOPOGRAPHIC MAP
11	11	EXHIBIT INDEX
12-16	12-16	EXHIBITS

PURPOSE OF SURVEY

THE PURPOSE OF THE SURVEY IS TO PROVIDE A TOPOGRAPHIC MAP, TO ASSIST IN THE PREPARATION OF PROPOSED LEGAL DESCRIPTIONS DEPENDENT ON THE LOCATION OF EXISTING TOPOGRAPHIC FEATURES

TOPOGRAPHIC MAPPING PROJECT

		COUNTY OF ORANGE OC PUBLIC WORKS OC SURVEY/FIELD SERVICES/BOUNDARY ANALYSIS & MAPPING	
		VEDANTA LITIGATION SETTLEMENT SURVEY	
		TITLE SHEET	
		PROJECT LIMITS: PARCELS OF LAND BOUNDED BY SADDLEBACK MEADOWS TO THE NORTH, HIDDEN RIDGE TO THE EAST, LIVE OAK CANYON ROAD TO THE SOUTH, AND O'NEILL REGIONAL PARK TO THE WEST.	
		DATE OF SURVEY: 12/26/2024	BY: S. BARAJAS & CREW
		MAPPING	BY: I. ISLAS
		OFFICE CHECK	BY: J. MORENO, PLS.
		FIELD CHECK	BY: J. MORENO, PLS.
		SCALE: N.T.S.	W.O. #ER26002
		FILE: #2425PW-OCPO002	
MARK	DATE	ITEM	
REVISIONS			
			SHEET NO. 1 of 16

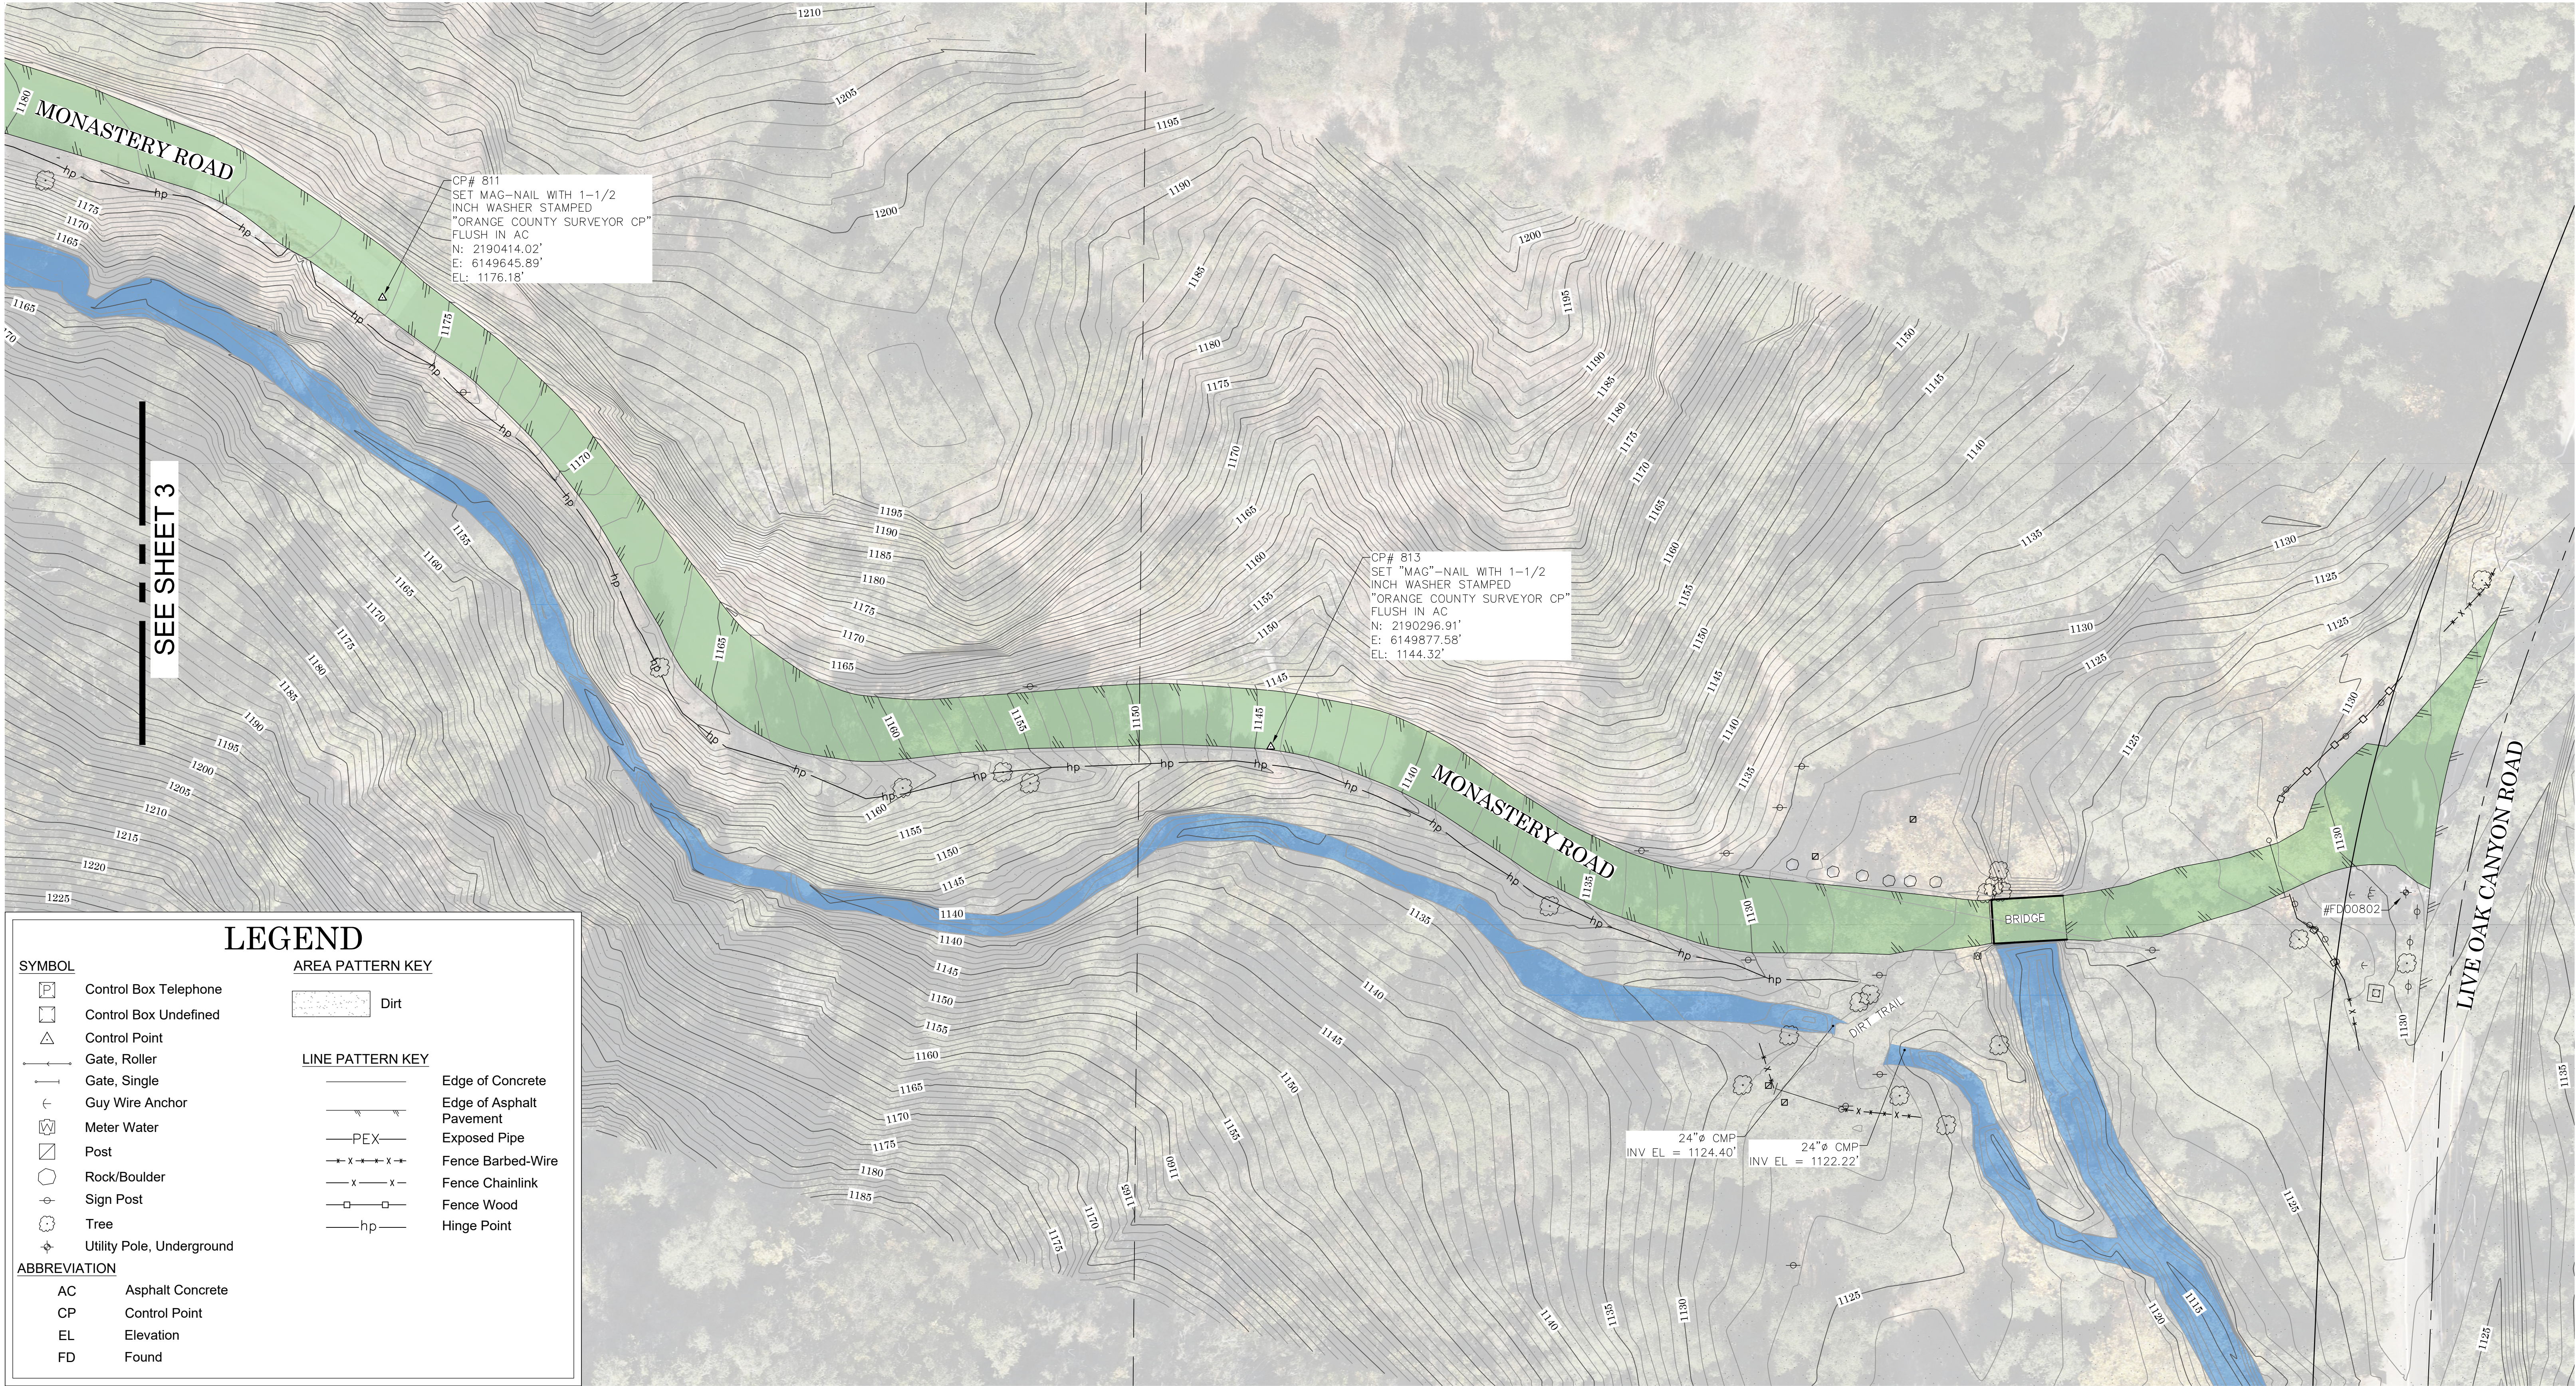

LEGEND

SYMBOL

- Control Box Telephone
- Control Box Undefined
- Control Point
- Gate, Roller
- Gate, Single
- Guy Wire Anchor
- Meter Water
- Post
- Rock/Boulder
- Sign Post
- Tree
- Utility Pole, Underground

AREA PATTERN KEY

- Dirt

LINE PATTERN KEY

- Edge of Concrete
- Edge of Asphalt Pavement
- Exposed Pipe
- Fence Barbed-Wire
- Fence Chainlink
- Fence Wood
- Hinge Point

ABBREVIATION

- AC Asphalt Concrete
- CP Control Point
- EL Elevation
- FD Found

AREA PATTERN KEY

- Creek
- Live Oak Trail
- Monastery Road

LINE PATTERN KEY

- Oak Tree Drip Line




SCALE: 1" = 20'
CONTOUR INTERVAL: 1'

			COUNTY OF ORANGE OC PUBLIC WORKS OC SURVEY/FIELD SERVICES/BOUNDARY ANALYSIS & MAPPING		
			VEDANTA LITIGATION SETTLEMENT SURVEY		
			TOPOGRAPHIC MAP		
			PROJECT LIMITS: PARCELS OF LAND BOUNDED BY SADDLEBACK MEADOWS TO THE NORTH, HIDDEN RIDGE TO THE EAST, LIVE OAK CANYON ROAD TO THE SOUTH, AND O'NEILL REGIONAL PARK TO THE WEST.		
			DATE OF SURVEY: 12/26/2024	BY: S. BARAJAS & CREW	SHEET NO. 2 of 16
			MAPPING	BY: I. ISLAS	
			OFFICE CHECK	BY: J. MORENO, PLS	
			FIELD CHECK	BY: J. MORENO, PLS	
			SCALE: N.T.S.	W.O. #ER26002	
			FILE: #2425PW-OC0002		
			FILE: VEDANTA_MEDIATION_TOPO_2025.DWG		
MARK	DATE	ITEM	REVISIONS		

U.S. Survey
Foot

OC Public Works
OC Survey/Field Services
Boundary Analysis & Mapping

SEE SHEET 4

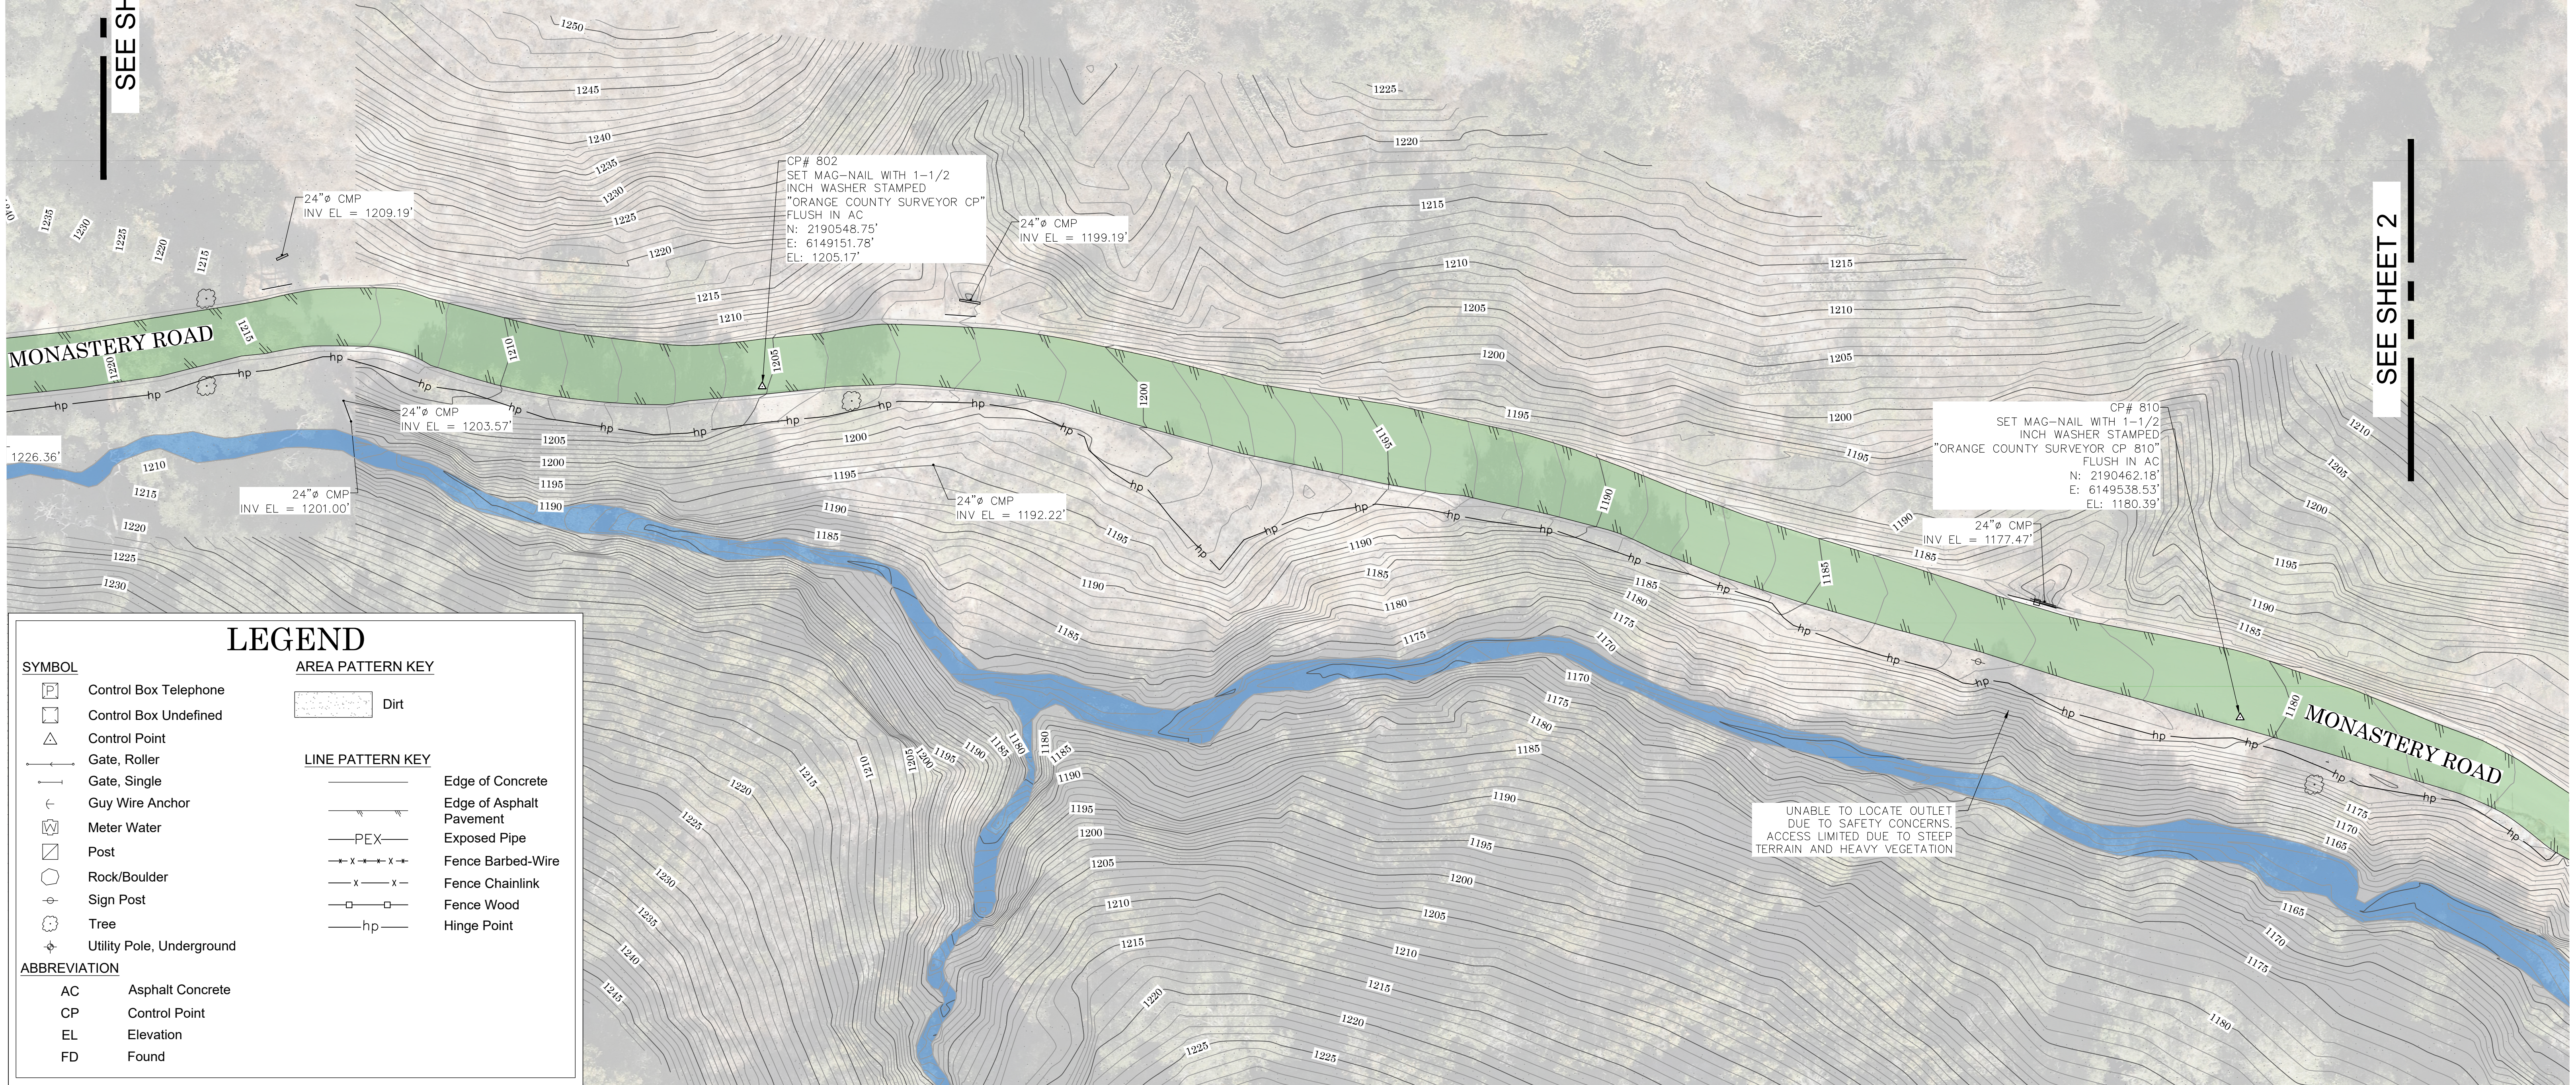

SEE SHEET 2

SYMBOL

- Control Box Telephone
- Control Box Undefined
- Control Point
- Gate, Roller
- Gate, Single
- Guy Wire Anchor
- Meter Water
- Post
- Rock/Boulder
- Sign Post
- Tree
- Utility Pole, Underground

ABBREVIATION

AC	Asphalt Concrete
CP	Control Point
EL	Elevation
FD	Found

AREA PATTERN KEY

- Dirt

LINE PATTERN KEY

- Edge of Concrete
- Edge of Asphalt Pavement
- Exposed Pipe
- Fence Barbed-Wire
- Fence Chainlink
- Fence Wood
- Hinge Point

AREA PATTERN KEY

- Creek
- Live Oak Trail
- Monastery Road


LINE PATTERN KEY

- Oak Tree Drip Line

SCALE: 1" = 20'

CONTOUR INTERVAL: 1'

			COUNTY OF ORANGE OC PUBLIC WORKS OC SURVEY/FIELD SERVICES/BOUNDARY ANALYSIS & MAPPING		
			VEDANTA LITIGATION SETTLEMENT SURVEY		
			TOPOGRAPHIC MAP		
			PROJECT LIMITS: PARCELS OF LAND BOUNDED BY SADDLEBACK MEADOWS TO THE NORTH, HIDDEN RIDGE TO THE EAST, LIVE OAK CANYON ROAD TO THE SOUTH, AND O'NEILL REGIONAL PARK TO THE WEST.		
			DATE OF SURVEY: 12/26/2024		SHEET NO. 3 of 16
			MAPPING		
			OFFICE CHECK		
			FIELD CHECK		
MARK	DATE	ITEM	SCALE: N.T.S. W.O. #ER26002		FILE # 2425PW-OCPO002
		REVISIONS	FILE: VEDANTA_MEDIATION_TOPO_2025.DWG		

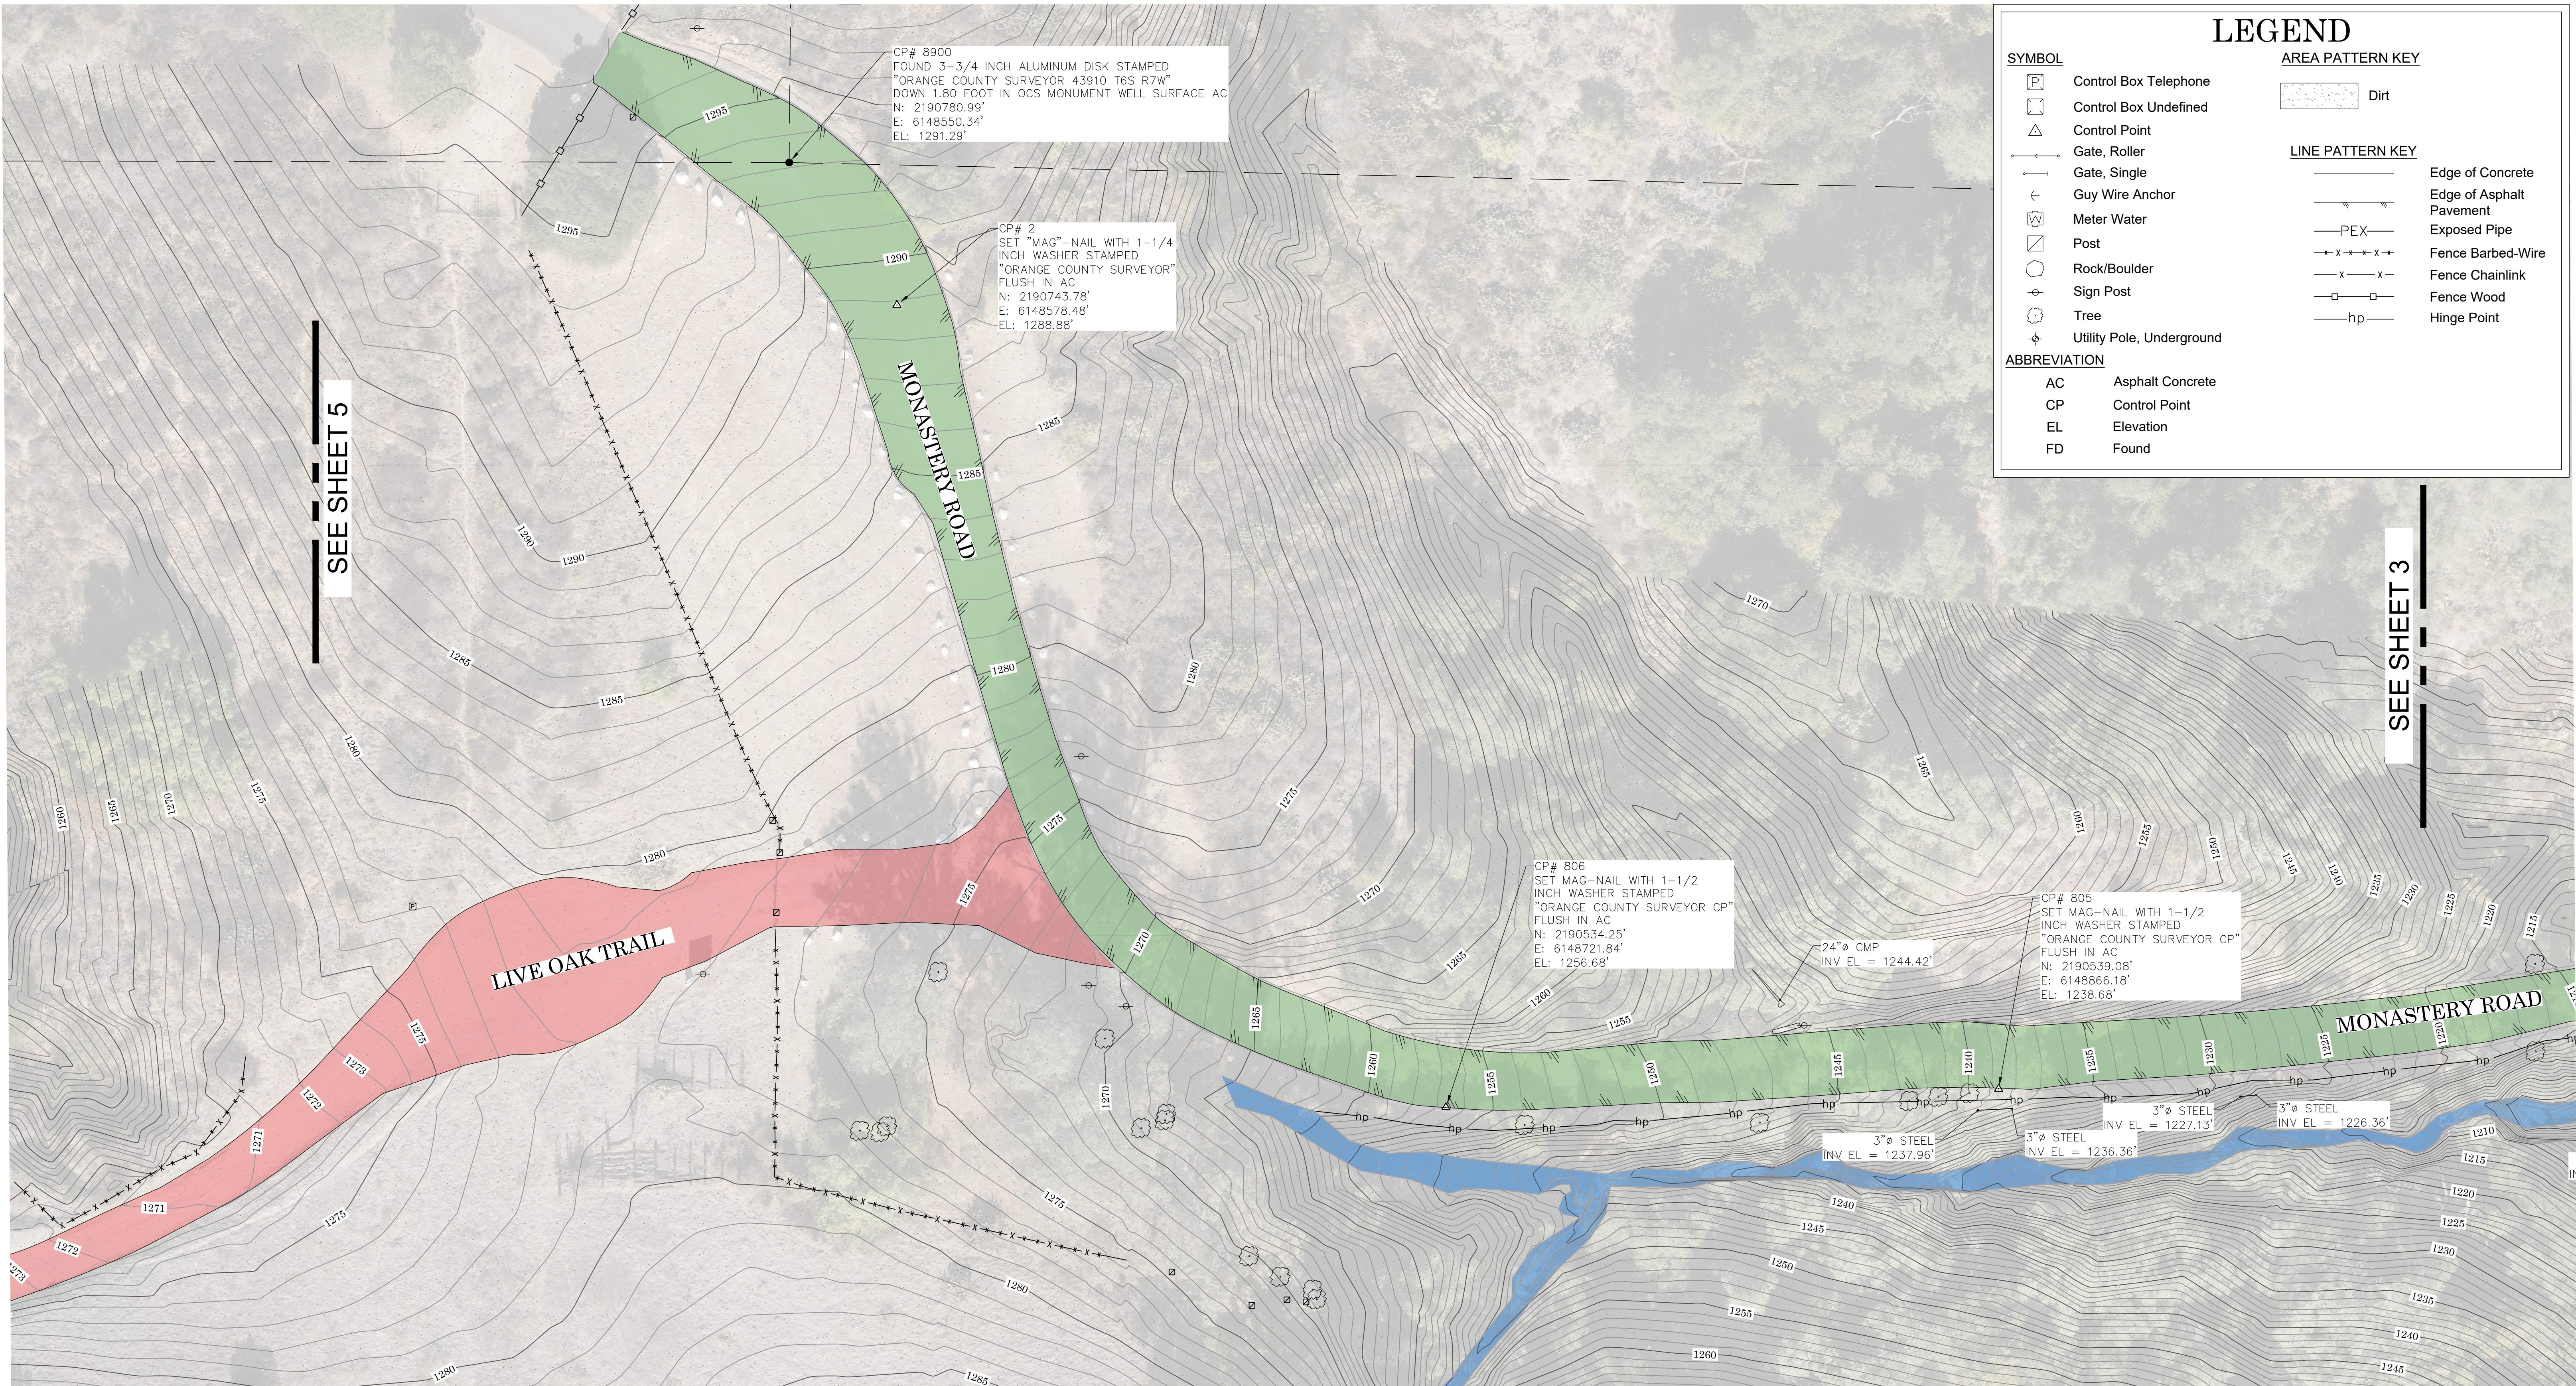

LEGEND

SYMBOL

- Control Box Telephone
- Control Box Undefined
- Control Point
- Gate, Roller
- Gate, Single
- Guy Wire Anchor
- Meter Water
- Post
- Rock/Boulder
- Sign Post
- Tree
- Utility Pole, Underground

AREA PATTERN KEY

- Dirt

LINE PATTERN KEY

- Edge of Concrete
- Edge of Asphalt Pavement
- Exposed Pipe
- Fence Barbed-Wire
- Fence Chainlink
- Fence Wood
- Hinge Point

ABBREVIATION

- AC Asphalt Concrete
- CP Control Point
- EL Elevation
- FD Found

AREA PATTERN KEY

- Creek
- Live Oak Trail
- Monastery Road

LINE PATTERN KEY

- Oak Tree Drip Line



SCALE: 1" = 20'
CONTOUR INTERVAL: 1'

U.S. Survey
Foot

OC Public Works
OC Survey/Field Services
Boundary Analysis & Mapping

			COUNTY OF ORANGE OC PUBLIC WORKS OC SURVEY/FIELD SERVICES/BOUNDARY ANALYSIS & MAPPING		
			VEDANTA LITIGATION SETTLEMENT SURVEY		
			TOPOGRAPHIC MAP		
			PROJECT LIMITS: PARCELS OF LAND BOUNDED BY SADDLEBACK MEADOWS TO THE NORTH, HIDDEN RIDGE TO THE EAST, LIVE OAK CANYON ROAD TO THE SOUTH, AND O'NEILL REGIONAL PARK TO THE WEST.		
			DATE OF SURVEY: 12/26/2024		SHEET NO. 4 of 16
			MAPPING		
			OFFICE CHECK		
			FIELD CHECK		
			SCALE: N.T.S. W.O. #ER26002		
			FILE: VEDANTA_MEDIATION_TOPO_2025.DWG		
MARK	DATE	ITEM	REVISIONS		

SYMBOL

Control Box Telephone

Control Box Undefined

Control Point

Gate, Roller

Gate, Single

Guy Wire Anchor

Meter Water

Post

Rock/Boulder

Sign Post

Tree

Utility Pole, Underground

AREA PATTERN KEY

Dirt

LINE PATTERN KEY

Edge of Concrete

Edge of Asphalt Pavement

Exposed Pipe

Fence Barbed-Wire

Fence Chainlink

Fence Wood

Hinge Point

ABBREVIATION

AC

Asphalt Concrete

CP

Control Point

EL

Elevation

FD

Found



AREA PATTERN KEY

Creek

Live Oak Trail

Monastery Road

LINE PATTERN KEY

Oak Tree Drip Line

0'10'20'40'60'

SCALE: 1" = 20'

CONTOUR INTERVAL: 1'

			COUNTY OF ORANGE OC PUBLIC WORKS OC SURVEY/FIELD SERVICES/BOUNDARY ANALYSIS & MAPPING		
			VEDANTA LITIGATION SETTLEMENT SURVEY		
			TOPOGRAPHIC MAP		
			PROJECT LIMITS: PARCELS OF LAND BOUNDED BY SADDLEBACK MEADOWS TO THE NORTH, HIDDEN RIDGE TO THE EAST, LIVE OAK CANYON ROAD TO THE SOUTH, AND O'NEILL REGIONAL PARK TO THE WEST.		
			DATE OF SURVEY: 12/26/2024		SHEET NO. 5 of 16
			MAPPING		
			OFFICE CHECK		
			FIELD CHECK		
			SCALE: N.T.S. W.O. #ER26002		
			FILE: VEDANTA_MEDIATION_TOPO_2025.DWG		
MARK	DATE	ITEM	REVISIONS		

SYMBOL

Control Box Telephone

Control Box Undefined

Control Point

Gate, Roller

Gate, Single

Guy Wire Anchor

Meter Water

Post

Rock/Boulder

Sign Post

Tree

Utility Pole, Underground

ABBREVIATION

AC

Asphalt Concrete

CP

Control Point

EL

Elevation

FD

Found

LEGEND

AREA PATTERN KEY

Dirt

LINE PATTERN KEY

Edge of Concrete

Edge of Asphalt Pavement


Exposed Pipe

Fence Barbed-Wire

Fence Chainlink

Fence Wood

Hinge Point

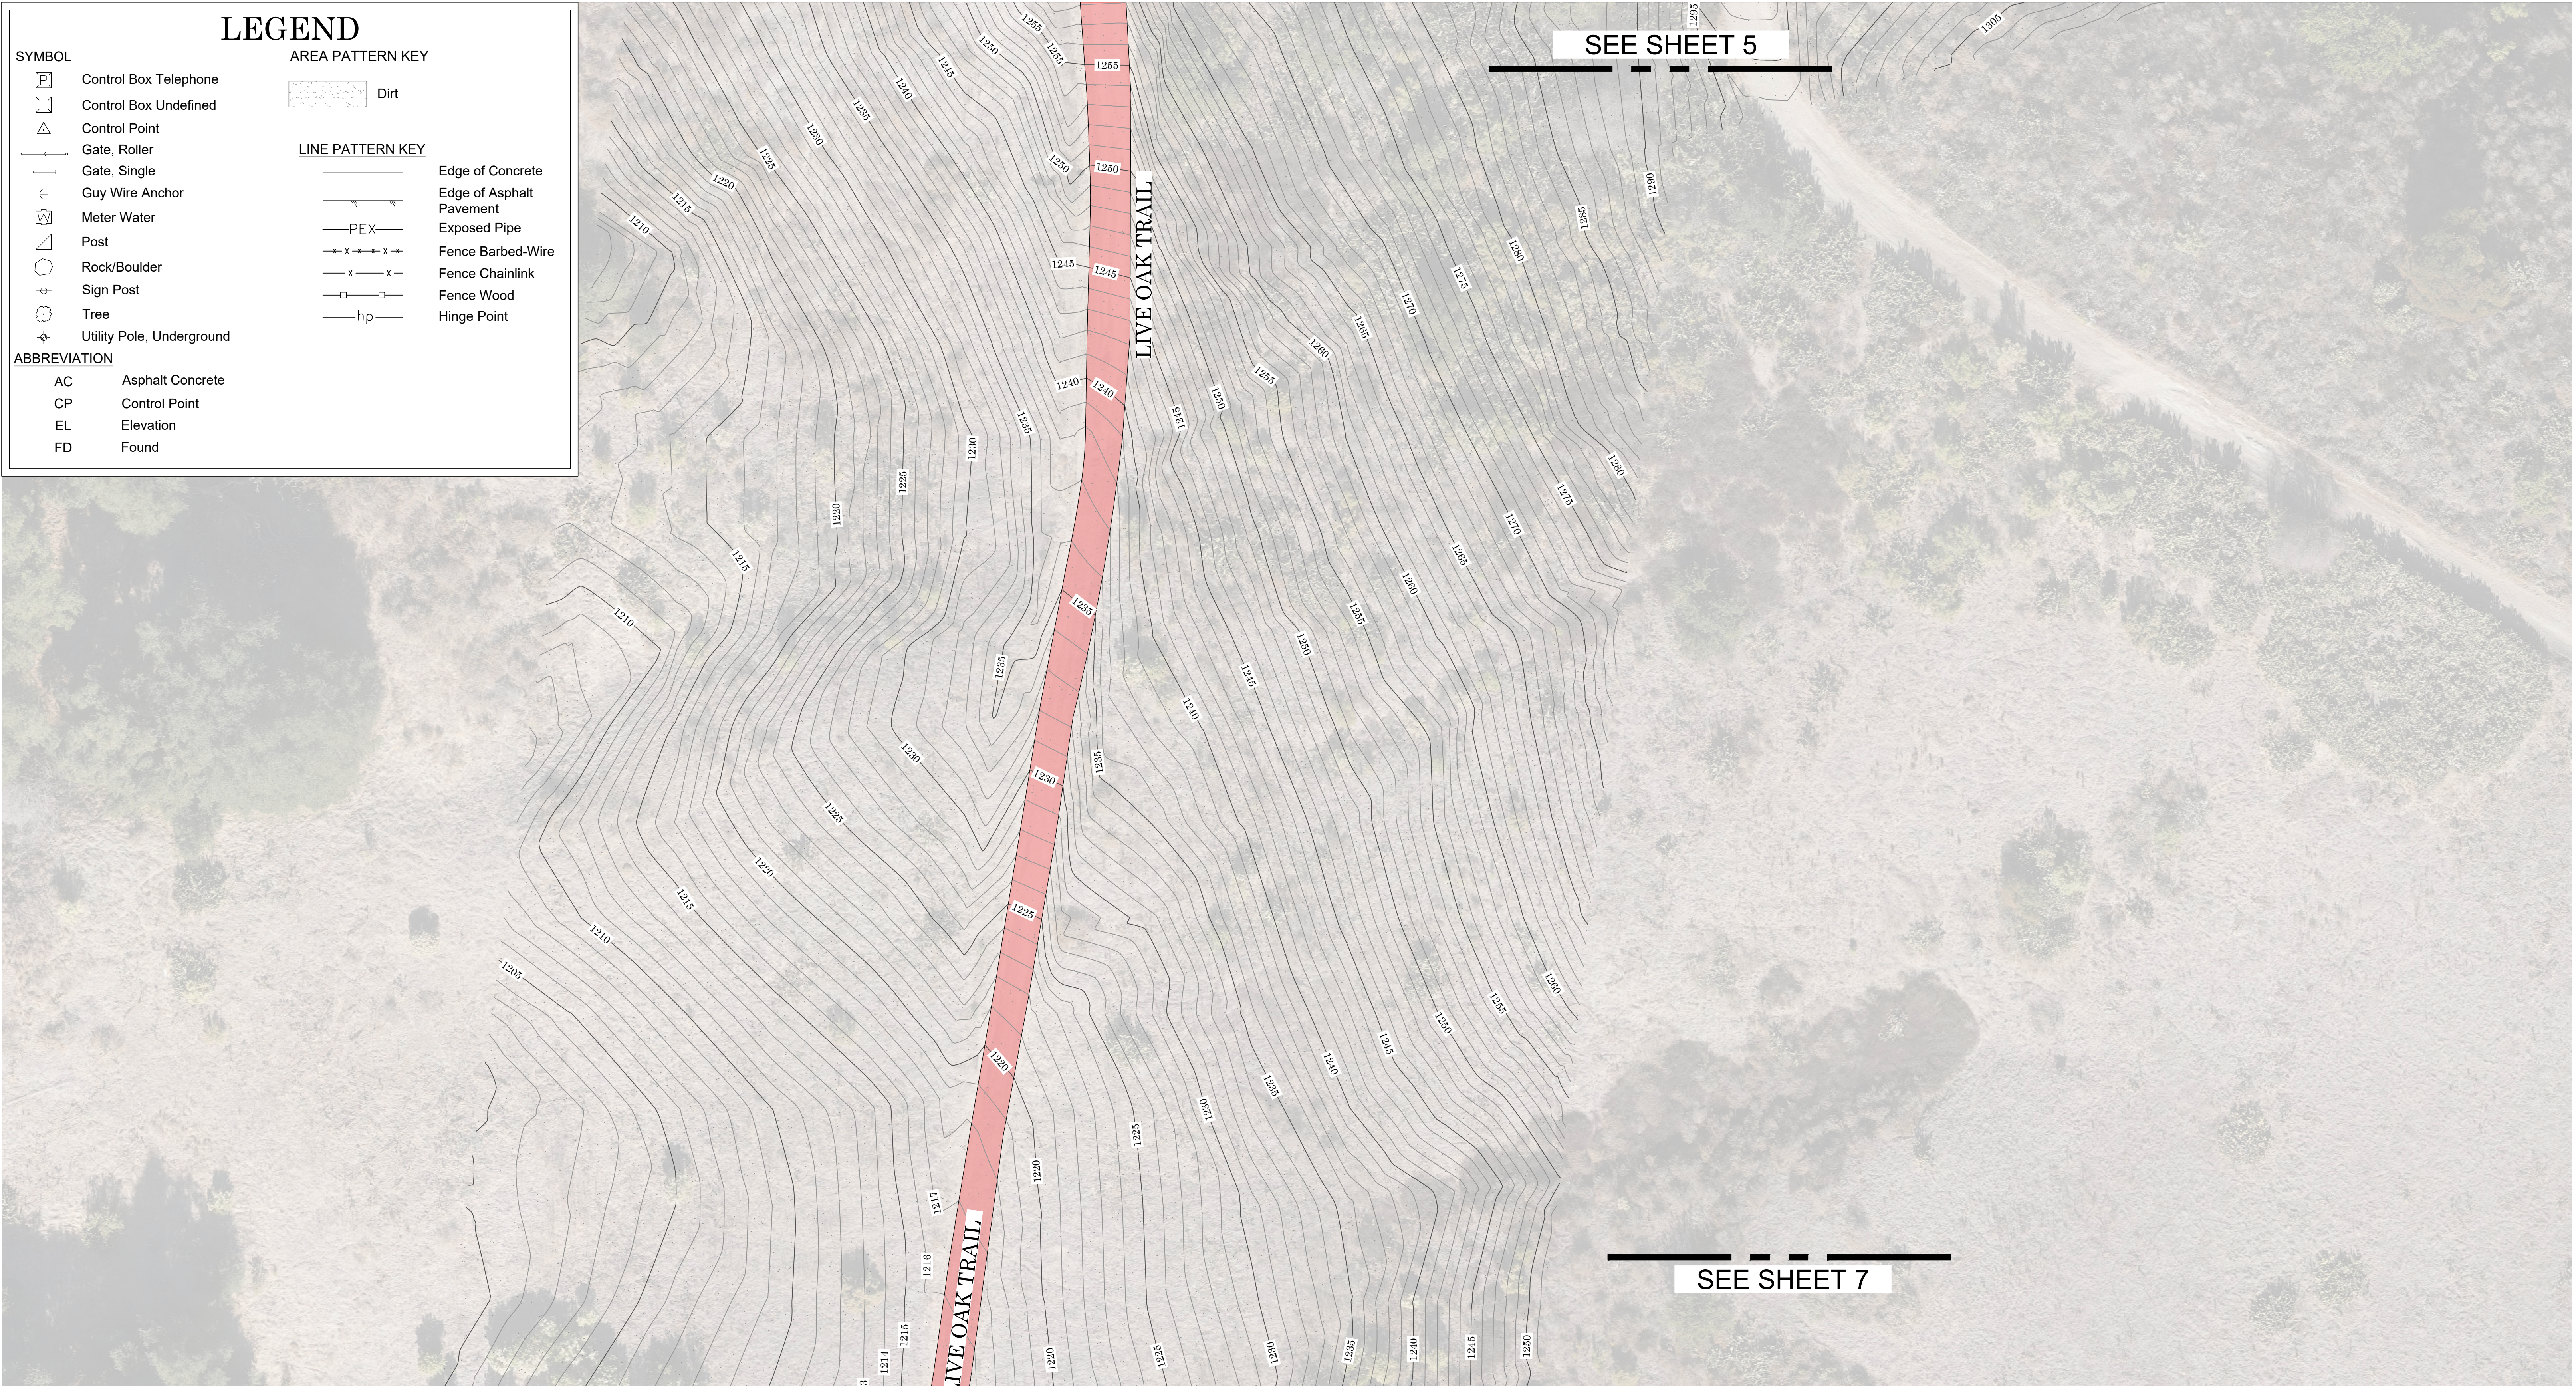

AREA PATTERN KEY

Creek

Live Oak Trail

Monastery Road

LINE PATTERN KEY

Oak Tree Drip Line

SCALE: 1" = 20'

CONTOUR INTERVAL: 1'

			COUNTY OF ORANGE OC PUBLIC WORKS OC SURVEY/FIELD SERVICES/BOUNDARY ANALYSIS & MAPPING		
			VEDANTA LITIGATION SETTLEMENT SURVEY		
			TOPOGRAPHIC MAP		
			PROJECT LIMITS: PARCELS OF LAND BOUNDED BY SADDLEBACK MEADOWS TO THE NORTH, HIDDEN RIDGE TO THE EAST, LIVE OAK CANYON ROAD TO THE SOUTH, AND O'NEILL REGIONAL PARK TO THE WEST.		
			DATE OF SURVEY: 12/26/2024		SHEET NO. 6 of 16
			MAPPING		
			OFFICE CHECK		
			FIELD CHECK		
MARK	DATE	ITEM	SCALE: N.T.S. W.O. #ER26002		
		REVISIONS	FILE: VEDANTA_MEDIATION_TOPO_2025.DWG		

U.S. Survey

Foot

OC Public Works
OC Survey/Field Services
Boundary Analysis & Mapping

SYMBOL

Control Box Telephone

Control Box Undefined

Control Point

Gate, Roller

Gate, Single

Guy Wire Anchor

Meter Water

Post

Rock/Boulder

Sign Post

Tree

Utility Pole, Underground

ABBREVIATION

AC

Asphalt Concrete

CP

Control Point

EL

Elevation

FD

Found

LEGEND

AREA PATTERN KEY

Dirt

LINE PATTERN KEY

Edge of Concrete

Edge of Asphalt Pavement

Exposed Pipe

Fence Barbed-Wire

Fence Chainlink

Fence Wood

Hinge Point



AREA PATTERN KEY


Creek

Live Oak Trail

Monastery Road

LINE PATTERN KEY

Oak Tree Drip Line

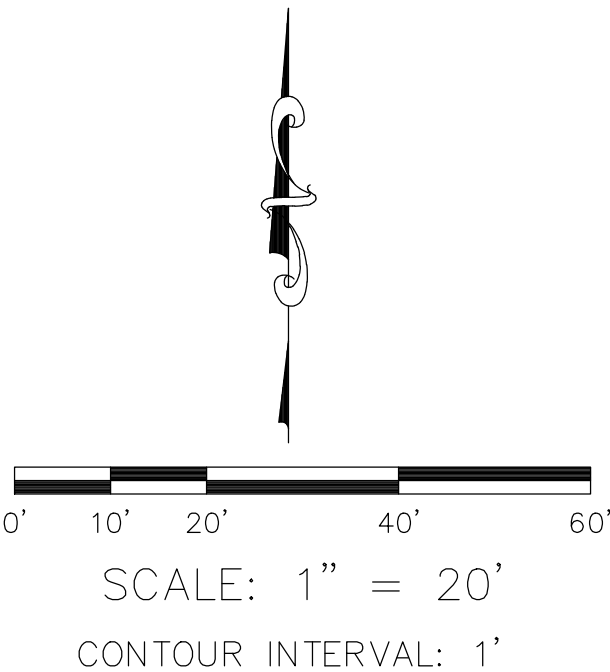

			COUNTY OF ORANGE OC PUBLIC WORKS OC SURVEY/FIELD SERVICES/BOUNDARY ANALYSIS & MAPPING		
			VEDANTA LITIGATION SETTLEMENT SURVEY		
			TOPOGRAPHIC MAP		
			PROJECT LIMITS: PARCELS OF LAND BOUNDED BY SADDLEBACK MEADOWS TO THE NORTH, HIDDEN RIDGE TO THE EAST, LIVE OAK CANYON ROAD TO THE SOUTH, AND O'NEILL REGIONAL PARK TO THE WEST.		
			DATE OF SURVEY: 12/26/2024		SHEET NO. 7 of 16
			MAPPING		
			OFFICE CHECK		
			FIELD CHECK		
			SCALE: N.T.S. W.O. #ER26002		
			FILE: VEDANTA_MEDIATION_TOPO_2025.DWG		
MARK	DATE	ITEM	REVISIONS		

SYMBOL

Control Box Telephone

Control Box Undefined

Control Point

Gate, Roller

Gate, Single

Guy Wire Anchor

Meter Water

Post

Rock/Boulder

Sign Post

Tree

Utility Pole, Underground

ABBREVIATION

AC

Asphalt Concrete

CP

Control Point

EL

Elevation

FD

Found

LEGEND

AREA PATTERN KEY

Dirt

LINE PATTERN KEY

Edge of Concrete

Edge of Asphalt Pavement

Exposed Pipe

Fence Barbed-Wire

Fence Chainlink

Fence Wood

Hinge Point



AREA PATTERN KEY

Creek

Live Oak Trail

Monastery Road

LINE PATTERN KEY

Oak Tree Drip Line

SCALE: 1" = 20'

CONTOUR INTERVAL: 1'

			COUNTY OF ORANGE OC PUBLIC WORKS OC SURVEY/FIELD SERVICES/BOUNDARY ANALYSIS & MAPPING		
			VEDANTA LITIGATION SETTLEMENT SURVEY		
			TOPOGRAPHIC MAP		
			PROJECT LIMITS: PARCELS OF LAND BOUNDED BY SADDLEBACK MEADOWS TO THE NORTH, HIDDEN RIDGE TO THE EAST, LIVE OAK CANYON ROAD TO THE SOUTH, AND O'NEILL REGIONAL PARK TO THE WEST.		
			DATE OF SURVEY: 12/26/2024	BY: S. BARAJAS & CREW	SHEET NO. 8 of 16
			MAPPING	BY: I. ISLAS	
			OFFICE CHECK	BY: J. MORENO, PLS	
			FIELD CHECK	BY: J. MORENO, PLS	
			SCALE: N.T.S.	W.O. #ER26002	
			FILE: VEDANTA_MEDIATION_TOPO_2025.DWG		
MARK	DATE	ITEM	REVISIONS		



LEGEND
SYMBOL

Control Box Telephone

Control Box Undefined

Control Point

Gate, Roller

Gate, Single

Guy Wire Anchor

Meter Water

Post

Rock/Boulder

Sign Post

Tree

Utility Pole, Underground

AREA PATTERN KEY

Dirt

LINE PATTERN KEY

Edge of Concrete

Edge of Asphalt Pavement

Exposed Pipe

Fence Barbed-Wire

Fence Chainlink

Fence Wood

Hinge Point

ABBREVIATION

AC

Asphalt Concrete

CP

Control Point

EL

Elevation

FD

Found

AREA PATTERN KEY

Creek

Live Oak Trail

Monastery Road

LINE PATTERN KEY

Oak Tree Drip Line

SCALE: 1" = 20'


CONTOUR INTERVAL: 1'

			COUNTY OF ORANGE OC PUBLIC WORKS OC SURVEY/FIELD SERVICES/BOUNDARY ANALYSIS & MAPPING			
			VEDANTA LITIGATION SETTLEMENT SURVEY			
			TOPOGRAPHIC MAP			
			PROJECT LIMITS: PARCELS OF LAND BOUNDED BY SADDLEBACK MEADOWS TO THE NORTH, HIDDEN RIDGE TO THE EAST, LIVE OAK CANYON ROAD TO THE SOUTH, AND O'NEILL REGIONAL PARK TO THE WEST.			
			DATE OF SURVEY: 12/26/2024		BY: S. BARAJAS & CREW	
			MAPPING		BY: I. ISLAS	
			OFFICE CHECK		BY: J. MORENO, PLS	
			FIELD CHECK		BY: J. MORENO, PLS	
			SCALE: N.T.S.		W.O. #ER26002	FILE # 2425PW-OCPO0002
			FILE: VEDANTA_MEDIATION_TOPO_2025.DWG			
MARK	DATE	ITEM	REVISIONS			

EXHIBIT INDEX



- AREA PATTERN KEY
- Creek
 - Live Oak Trail
 - Monastery Road
- LINE PATTERN KEY
- Oak Tree Drip Line

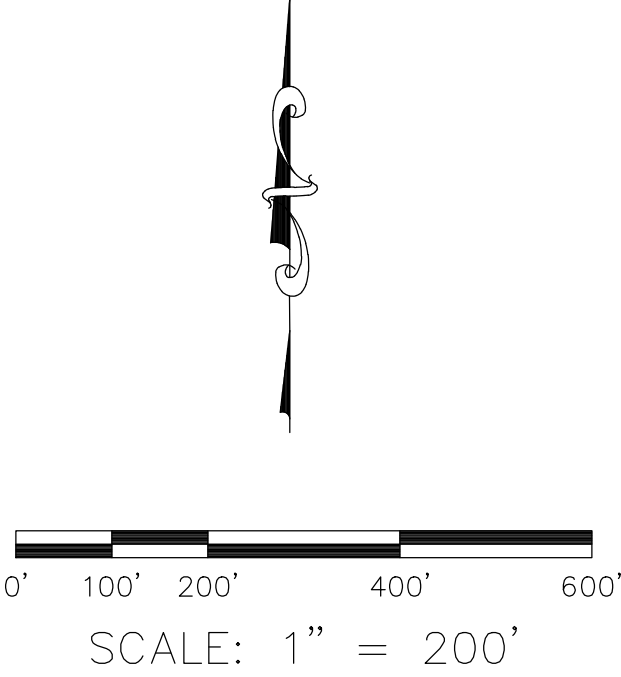


U.S. Survey
Foot

OC Public Works
OC Survey/Field Services
Boundary Analysis & Mapping

			COUNTY OF ORANGE OC PUBLIC WORKS OC SURVEY/FIELD SERVICES/BOUNDARY ANALYSIS & MAPPING			
			VEDANTA LITIGATION SETTLEMENT SURVEY			
			EXHIBIT INDEX			
			PROJECT LIMITS: PARCELS OF LAND BOUNDED BY SADDLEBACK MEADOWS TO THE NORTH, HIDDEN RIDGE TO THE EAST, LIVE OAK CANYON ROAD TO THE SOUTH, AND O'NEILL REGIONAL PARK TO THE WEST.			
			DATE OF SURVEY: 12/26/2024		BY: S. BARAJAS & CREW	
			MAPPING		BY: I. ISLAS	
			OFFICE CHECK		BY: J. MORENO, PLS	
			FIELD CHECK		BY: J. MORENO, PLS	
			SCALE: N.T.S.		W.O. #ER26002	
			FILE: VEDANTA_MEDIATION_TOPO_2025.DWG		FILE #2425PW-OC0002	
MARK	DATE	ITEM	11 of 16			
REVISIONS						

EXHIBIT 1
MONASTERY ROAD AND LIVE OAK CANYON ROAD

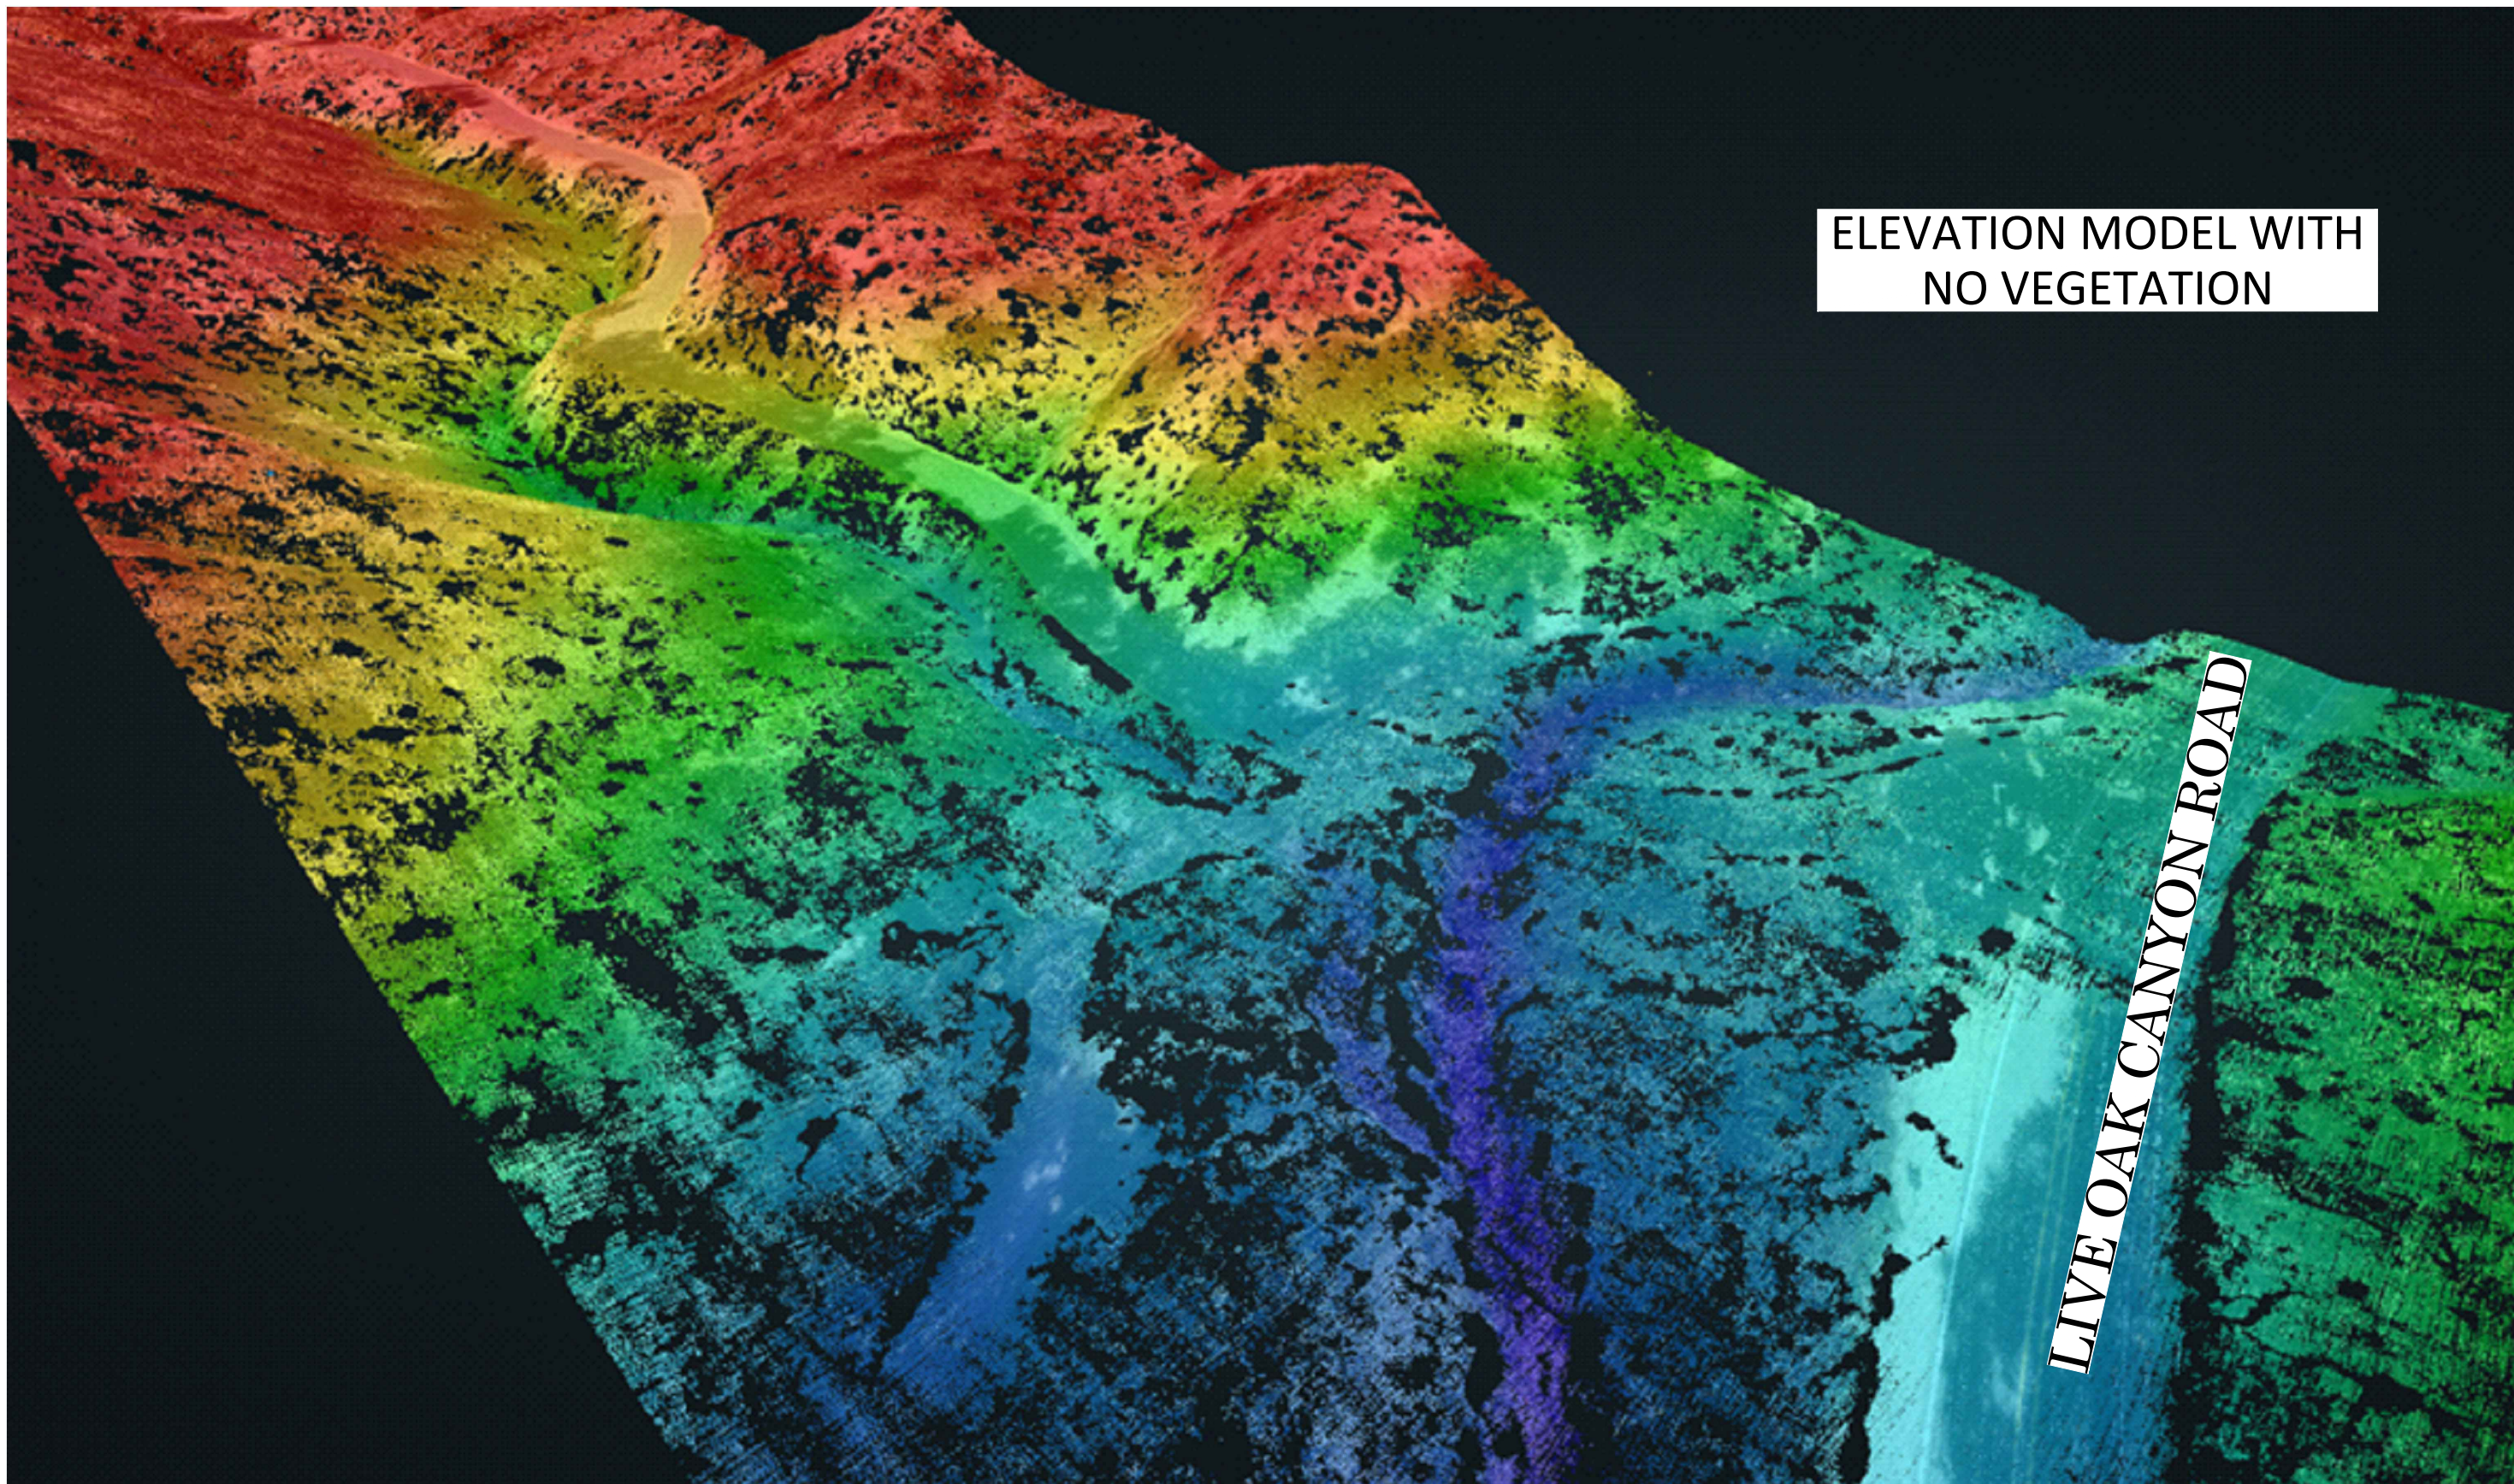


SEE SHEET 2

- AREA PATTERN KEY
- Creek
 - Live Oak Trail
 - Monastery Road
- LINE PATTERN KEY
- Oak Tree Drip Line



			COUNTY OF ORANGE OC PUBLIC WORKS OC SURVEY/FIELD SERVICES/BOUNDARY ANALYSIS & MAPPING		
			VEDANTA LITIGATION SETTLEMENT SURVEY		
			EXHIBIT 1		
			PROJECT LIMITS: PARCELS OF LAND BOUNDED BY SADDLEBACK MEADOWS TO THE NORTH, HIDDEN RIDGE TO THE EAST, LIVE OAK CANYON ROAD TO THE SOUTH, AND O'NEILL REGIONAL PARK TO THE WEST.		
			DATE OF SURVEY: 12/26/2024	BY: S. BARAJAS & CREW	SHEET NO. 12 of 16
			MAPPING	BY: J. ISLAS	
			OFFICE CHECK	BY: J. MORENO, PLS	
			FIELD CHECK	BY: J. MORENO, PLS	
			SCALE: N.T.S.	W.O. #ER26002	FILE #2425PW-OC00002
			FILE: VEDANTA_MEDIATION_TOPO_2025.DWG		
MARK	DATE	ITEM			
REVISIONS					

EXHIBIT 2
MONASTERY ROAD

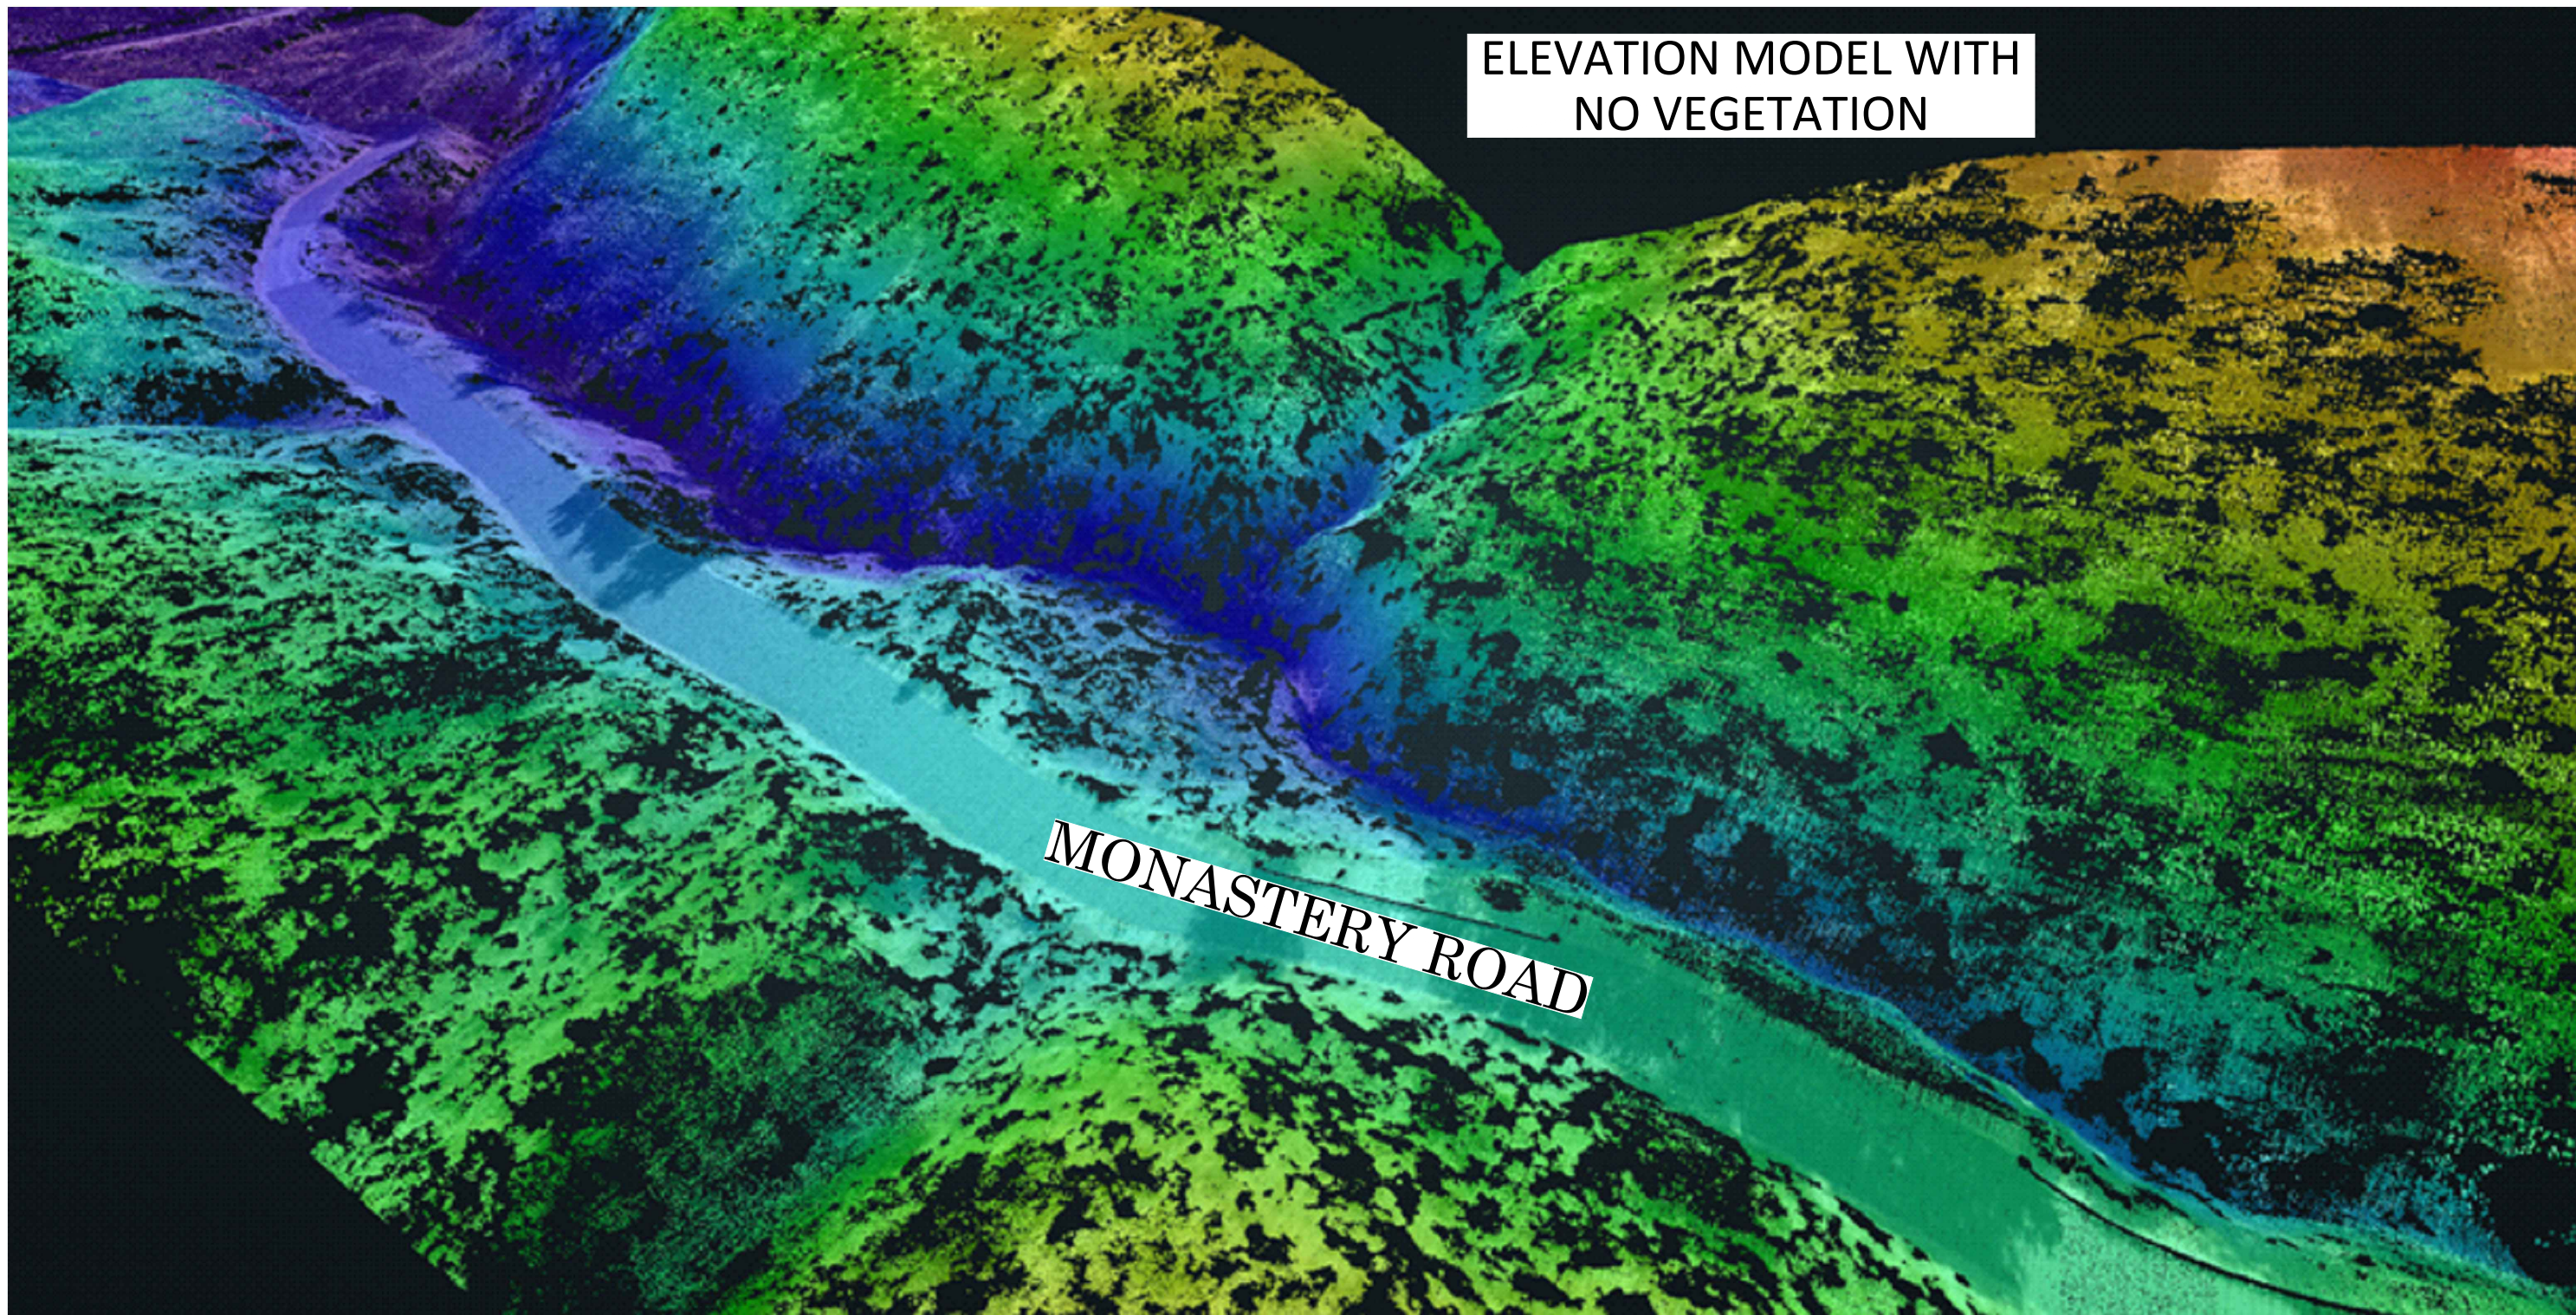

SEE SHEET 3

AREA PATTERN KEY

- Creek
- Live Oak Trail
- Monastery Road

LINE PATTERN KEY


- Oak Tree Drip Line



			COUNTY OF ORANGE OC PUBLIC WORKS OC SURVEY/FIELD SERVICES/BOUNDARY ANALYSIS & MAPPING			
			VEDANTA LITIGATION SETTLEMENT SURVEY			
			EXHIBIT 2			
			PROJECT LIMITS: PARCELS OF LAND BOUNDED BY SADDLEBACK MEADOWS TO THE NORTH, HIDDEN RIDGE TO THE EAST, LIVE OAK CANYON ROAD TO THE SOUTH, AND O'NEILL REGIONAL PARK TO THE WEST.			
			DATE OF SURVEY: 12/26/2024		BY: S. BARAJAS & CREW	
			MAPPING		BY: I. ISLAS	
			OFFICE CHECK		BY: J. MORENO, PLS	
			FIELD CHECK		BY: J. MORENO, PLS	
			SCALE: N.T.S.		W.O. #ER26002	FILE # 2425PW-OC0002
			FILE: VEDANTA_MEDIATION_TOPO_2025.DWG			
MARK	DATE	ITEM				
REVISIONS						

SHEET NO. 13 of 16	

EXHIBIT 3
MONASTERY ROAD AND LIVE OAK TRAIL

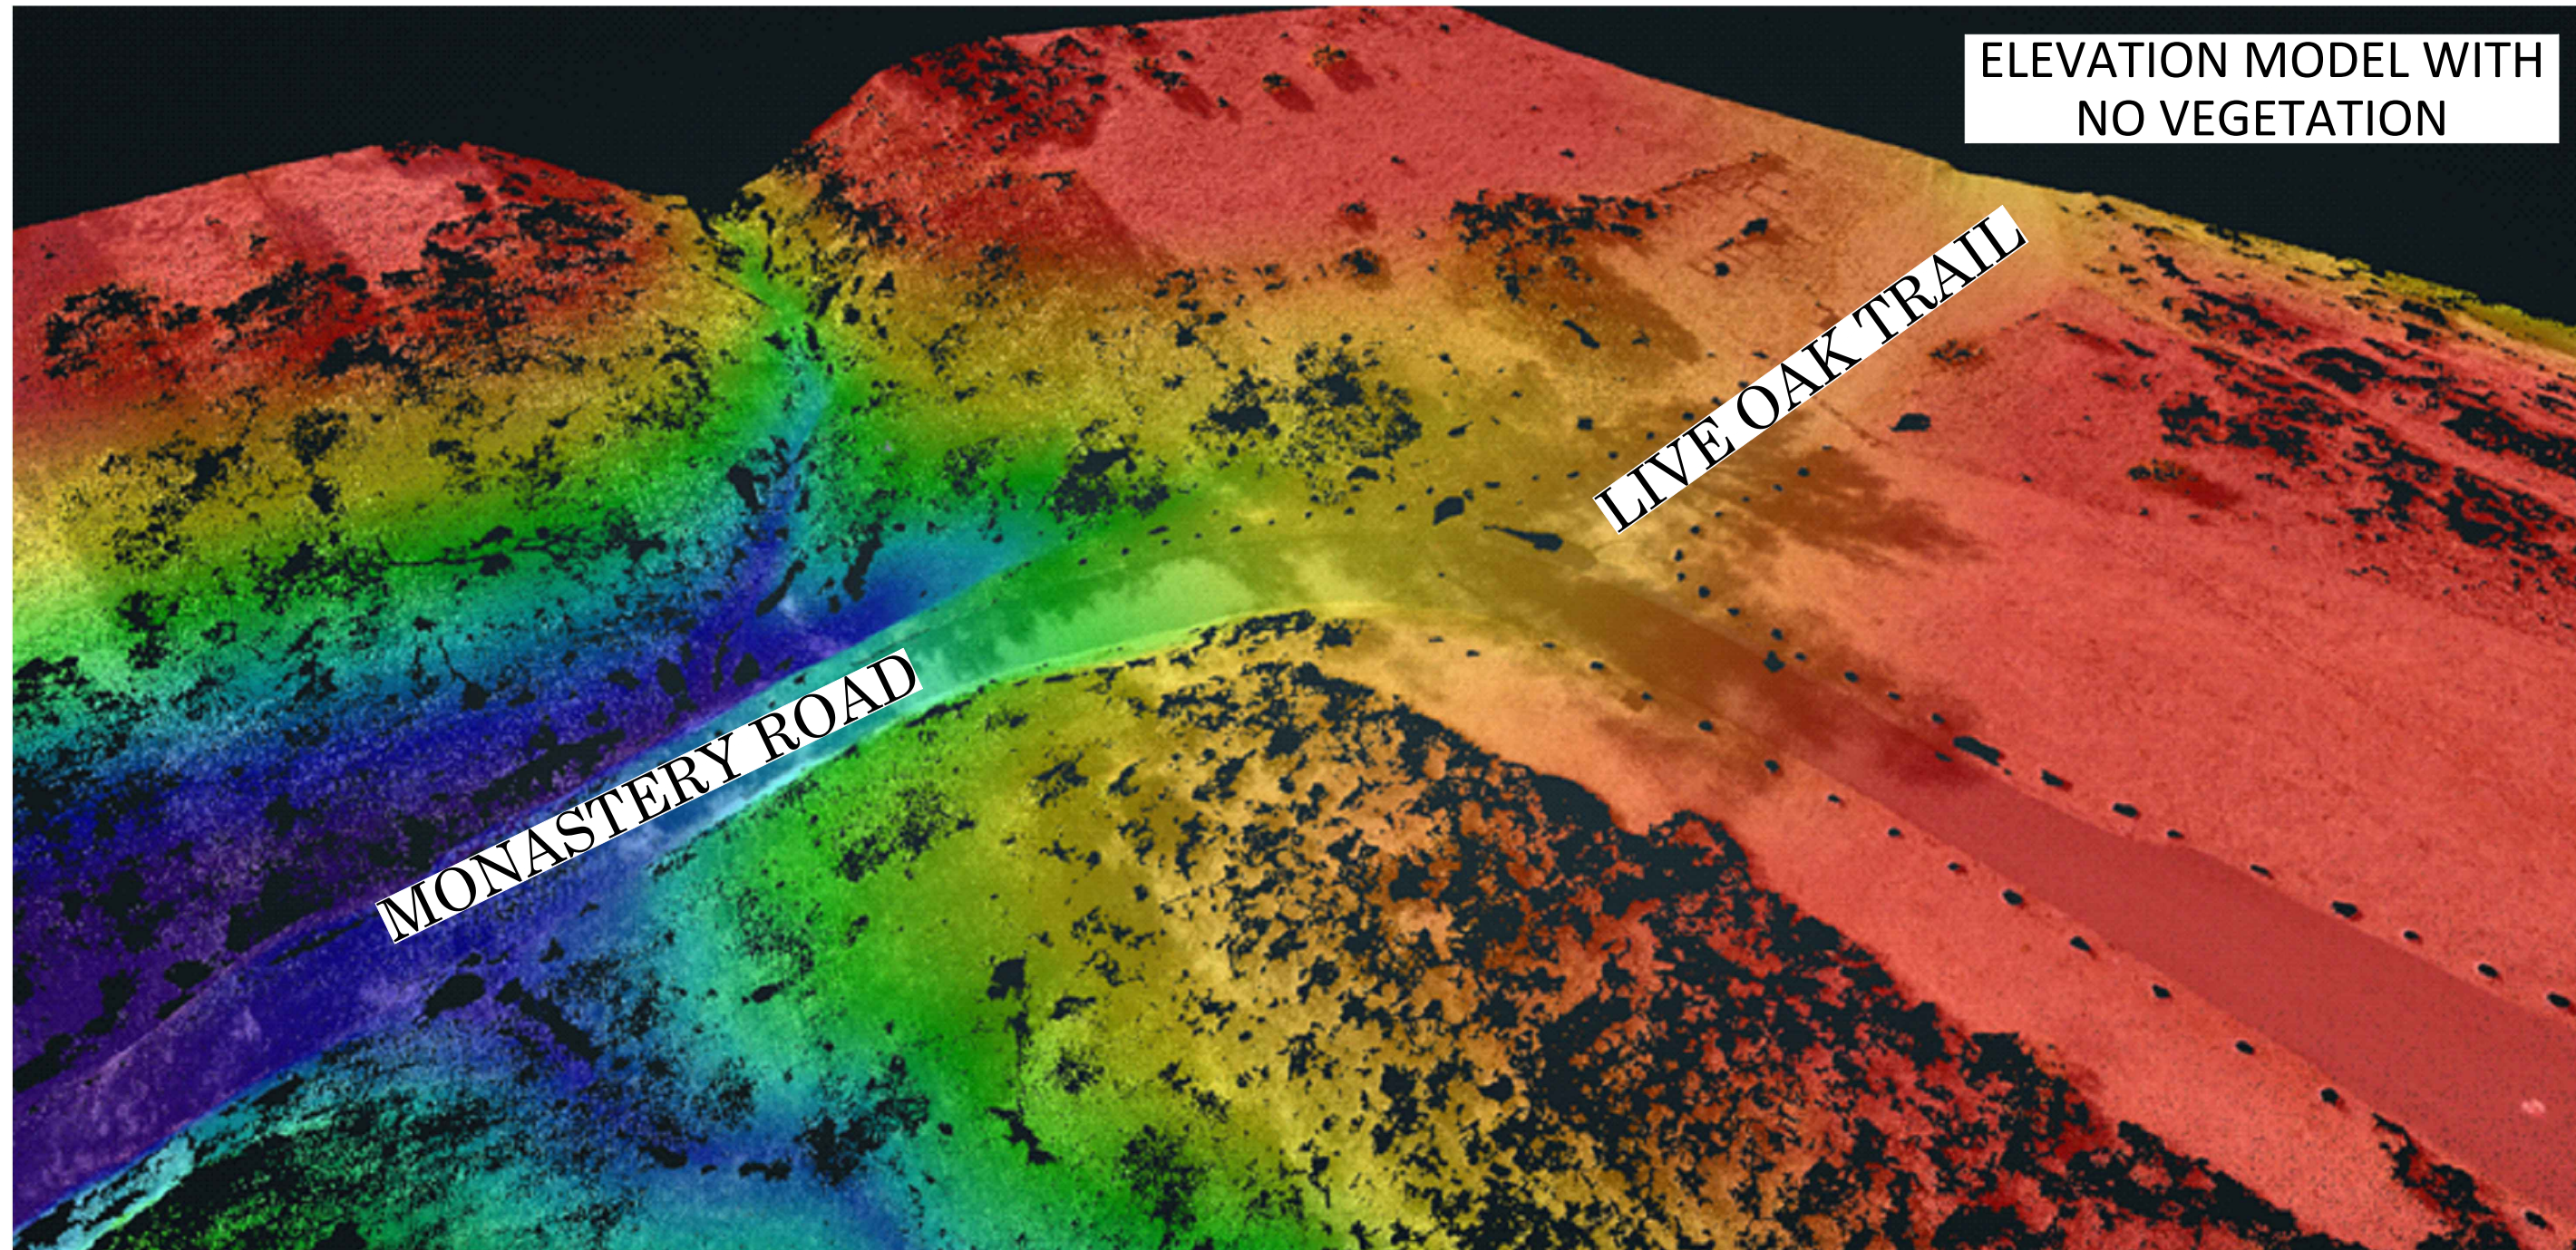

SEE SHEET 4

AREA PATTERN KEY

- Creek
- Live Oak Trail
- Monastery Road


LINE PATTERN KEY

- Oak Tree Drip Line




			COUNTY OF ORANGE OC PUBLIC WORKS OC SURVEY/FIELD SERVICES/BOUNDARY ANALYSIS & MAPPING			
			VEDANTA LITIGATION SETTLEMENT SURVEY			
			EXHIBIT 3			
			PROJECT LIMITS: PARCELS OF LAND BOUNDED BY SADDLEBACK MEADOWS TO THE NORTH, HIDDEN RIDGE TO THE EAST, LIVE OAK CANYON ROAD TO THE SOUTH, AND O'NEILL REGIONAL PARK TO THE WEST.			
			DATE OF SURVEY: 12/26/2024		BY: S. BARAJAS & CREW	
			MAPPING		BY: J. ISLAS	
			OFFICE CHECK		BY: J. MORENO, PLS	
			FIELD CHECK		BY: J. MORENO, PLS	
			SCALE: N.T.S.		W.O. #ER26002	FILE # 2425PW-OC0002
			FILE: VEDANTA_MEDIATION_TOPO_2025.DWG			
MARK	DATE	ITEM	REVISIONS			
			14 of 16			

EXHIBIT 4
LIVE OAK TRAIL

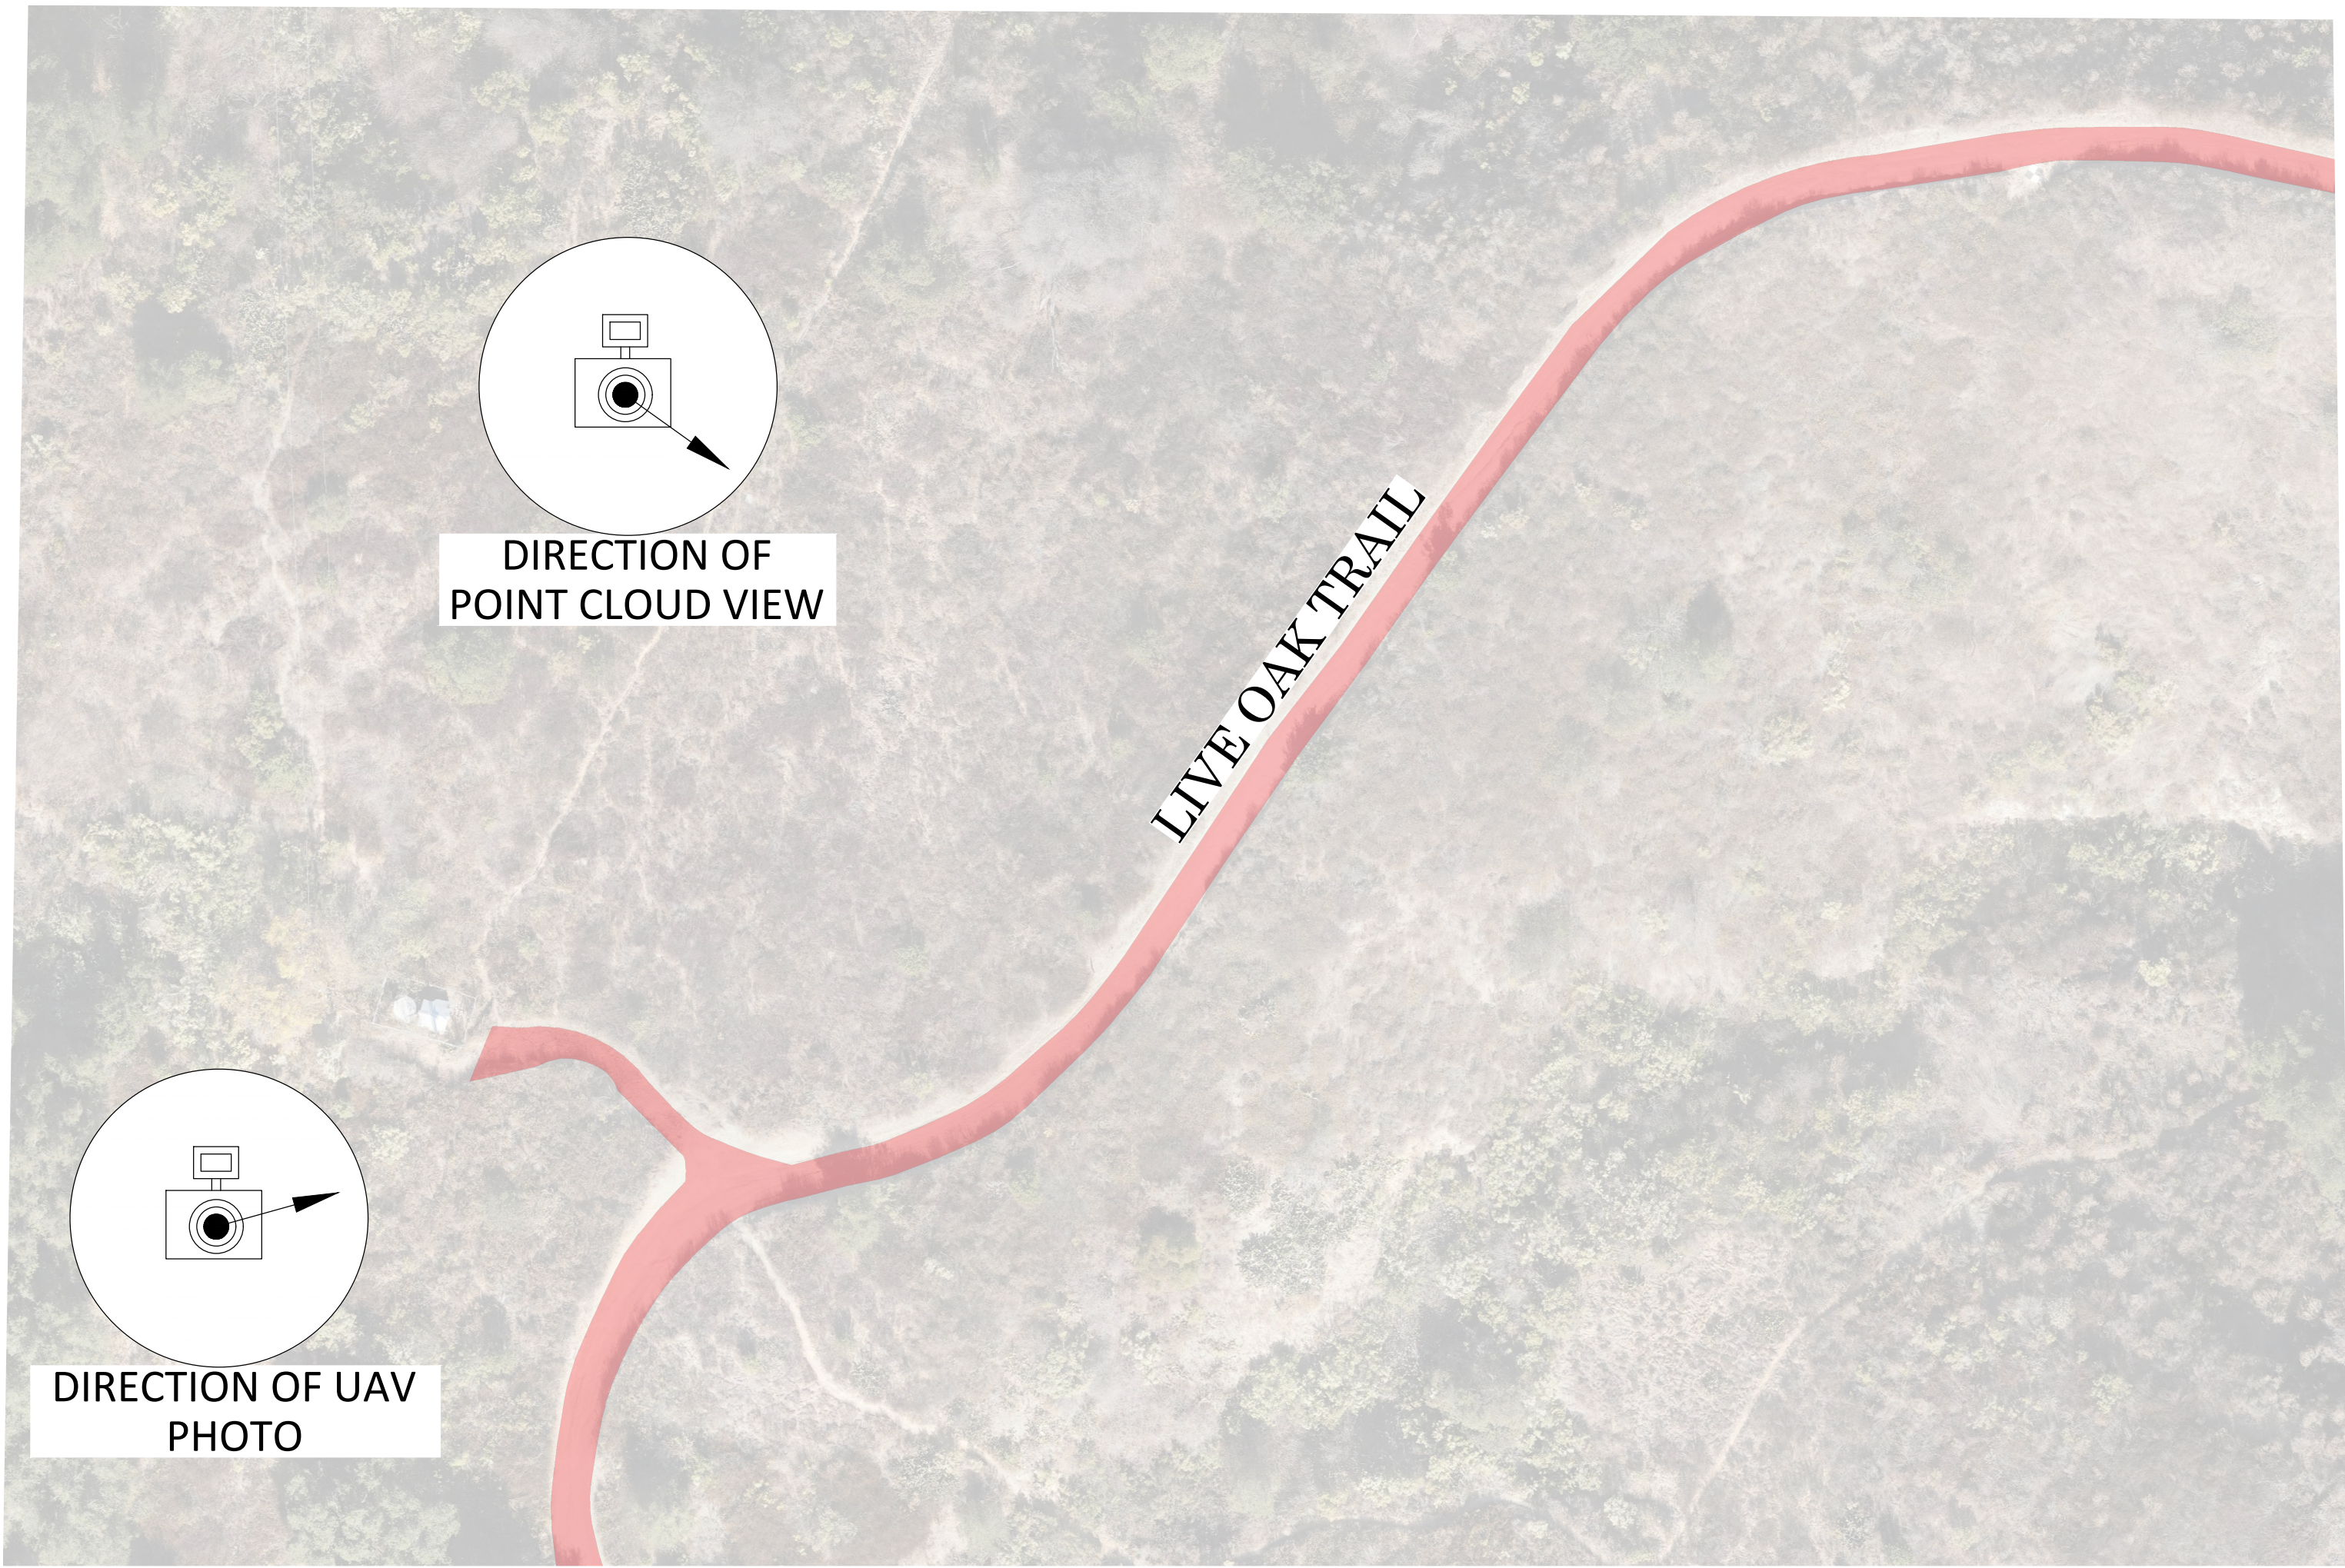

SEE SHEET 10

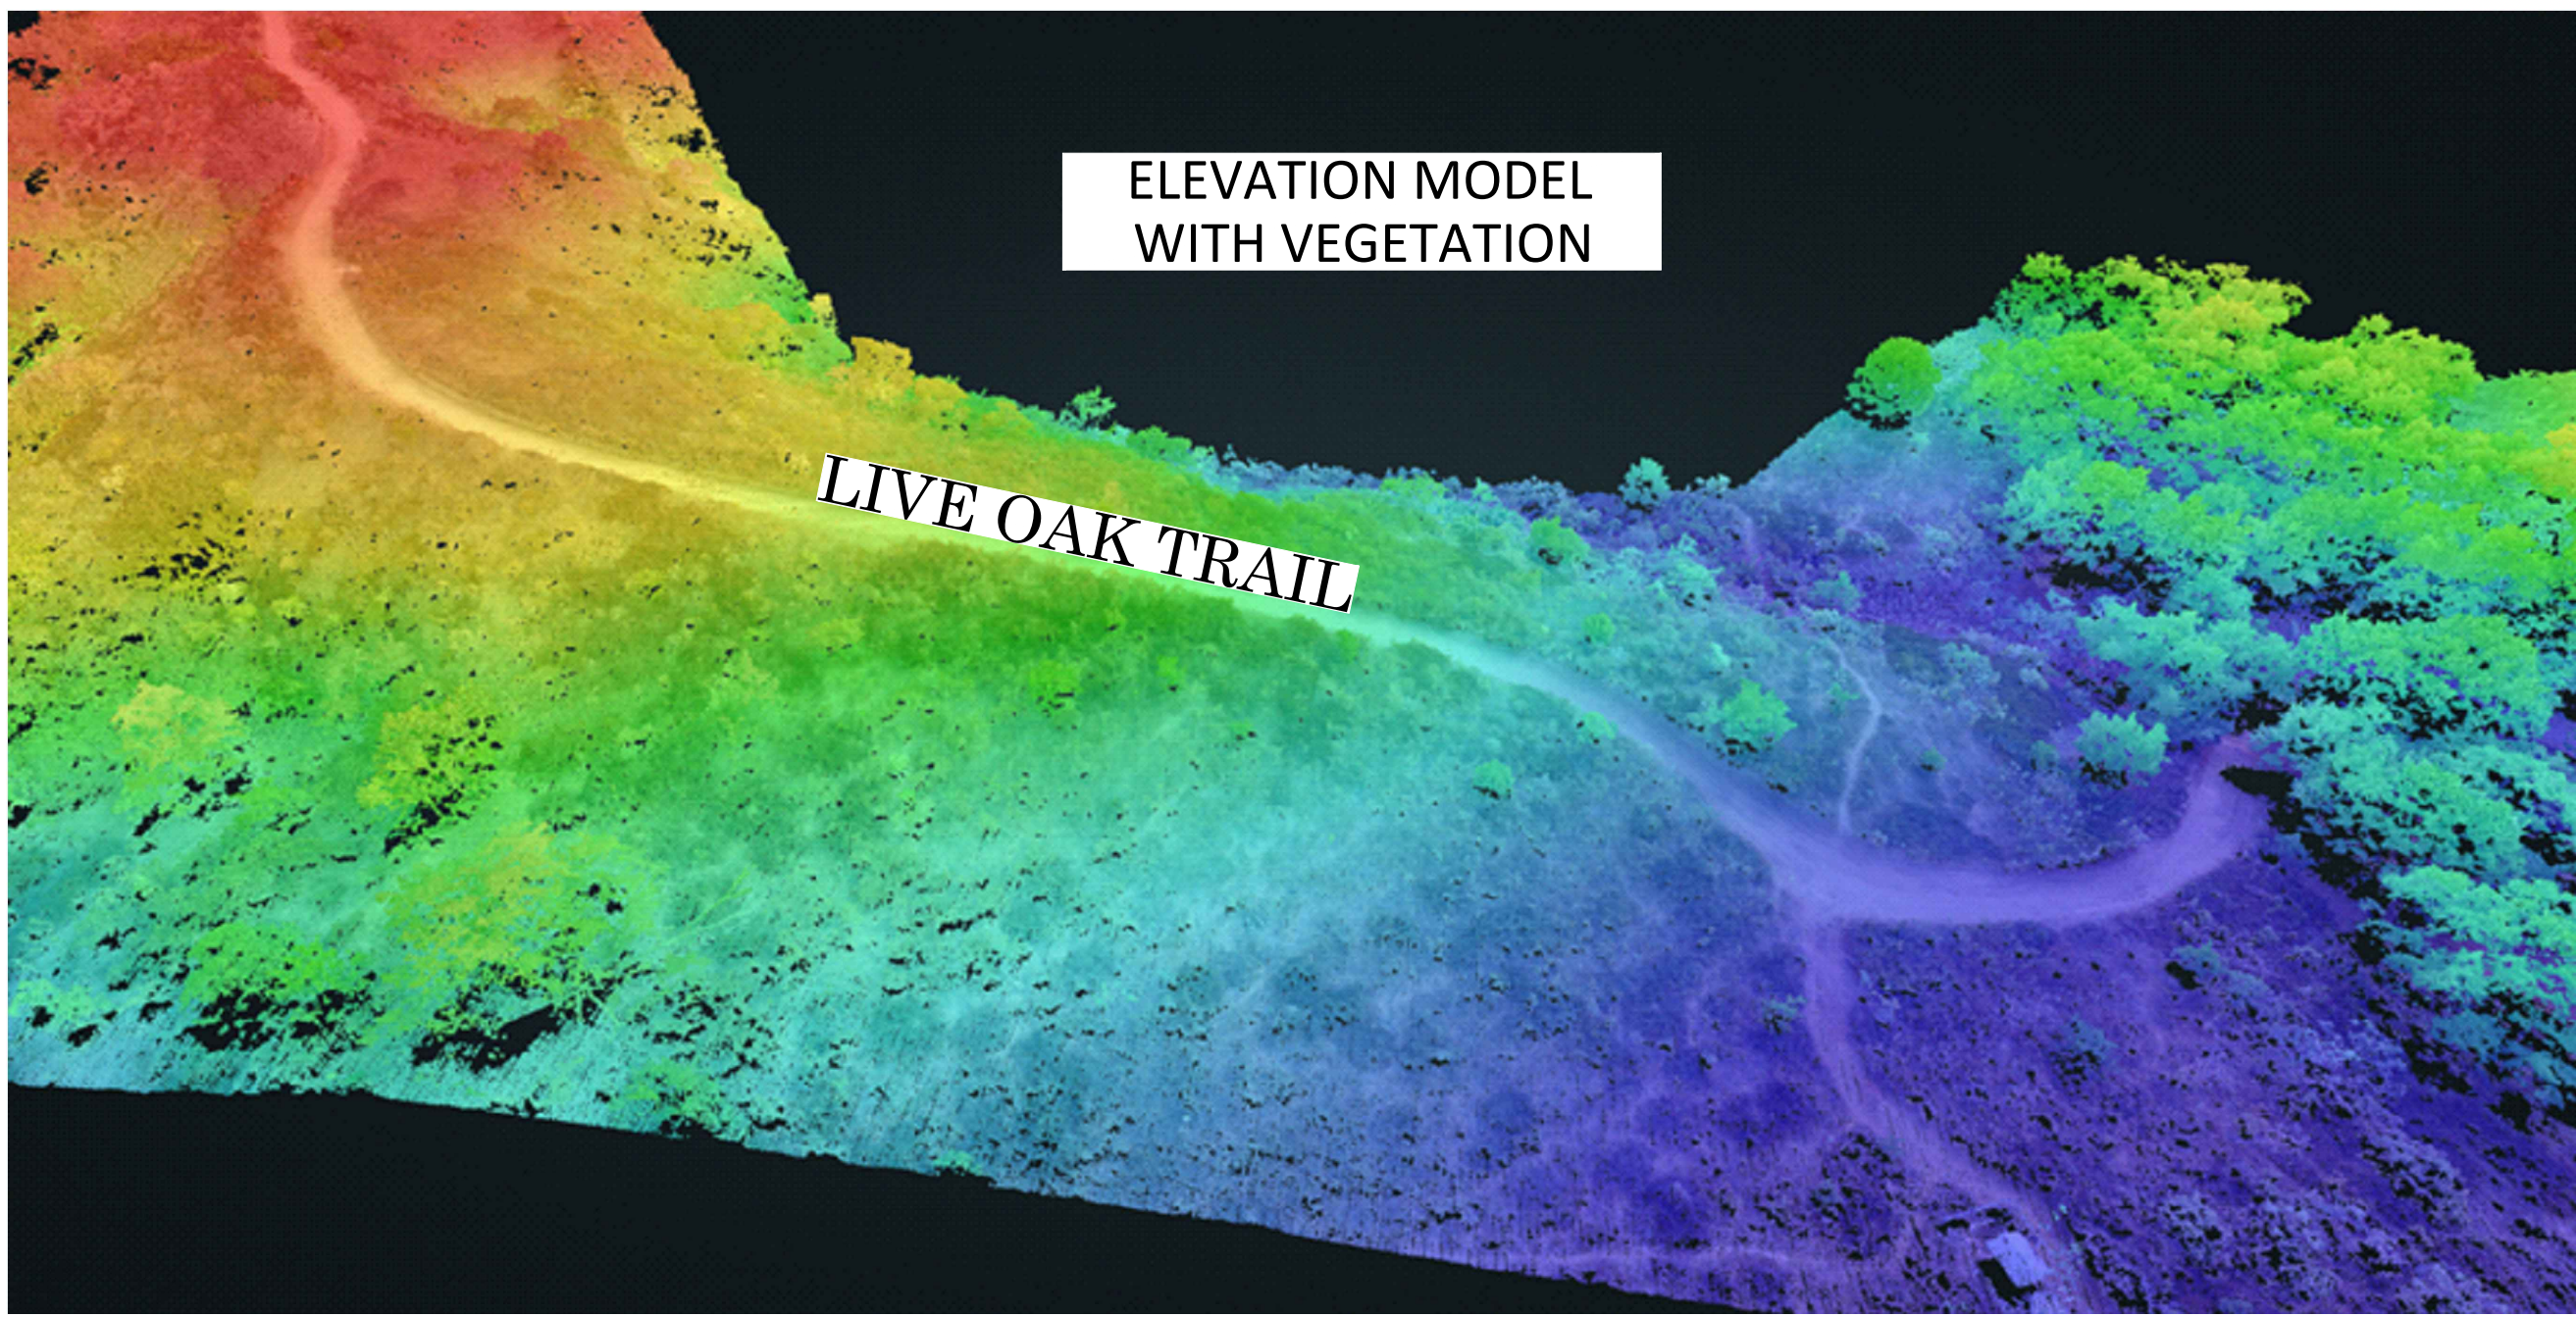

AREA PATTERN KEY

- Creek
- Live Oak Trail
- Monastery Road

LINE PATTERN KEY




- Oak Tree Drip Line



			COUNTY OF ORANGE OC PUBLIC WORKS OC SURVEY/FIELD SERVICES/BOUNDARY ANALYSIS & MAPPING			
			VEDANTA LITIGATION SETTLEMENT SURVEY			
			EXHIBIT 4			
			PROJECT LIMITS: PARCELS OF LAND BOUNDED BY SADDLEBACK MEADOWS TO THE NORTH, HIDDEN RIDGE TO THE EAST, LIVE OAK CANYON ROAD TO THE SOUTH, AND O'NEILL REGIONAL PARK TO THE WEST.			
			DATE OF SURVEY: 12/26/2024		BY: S. BARAJAS & CREW	
			MAPPING		BY: I. ISLAS	
			OFFICE CHECK		BY: J. MORENO, PLS	
			FIELD CHECK		BY: J. MORENO, PLS	
			SCALE: N.T.S.		W.O. #ER26002	FILE # 2425PW-OCPO0002
			FILE: VEDANTA_MEDIATION_TOPO_2025.DWG			
MARK	DATE	ITEM				
		REVISIONS				

SHEET NO. 15 of 16	

EXHIBIT 5
OAK TREES

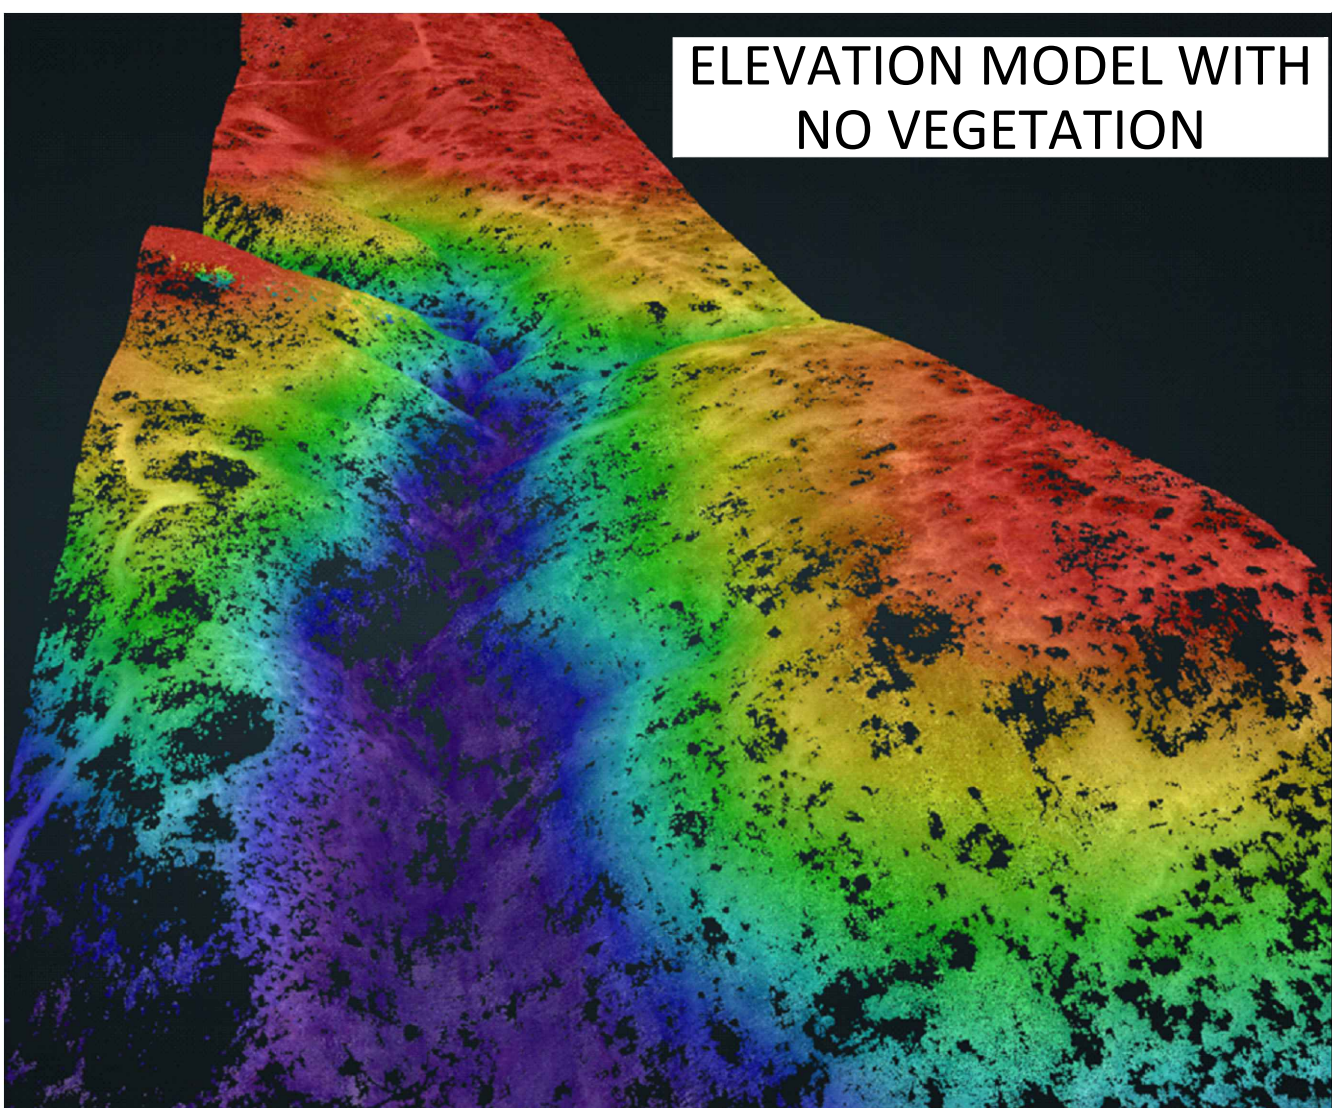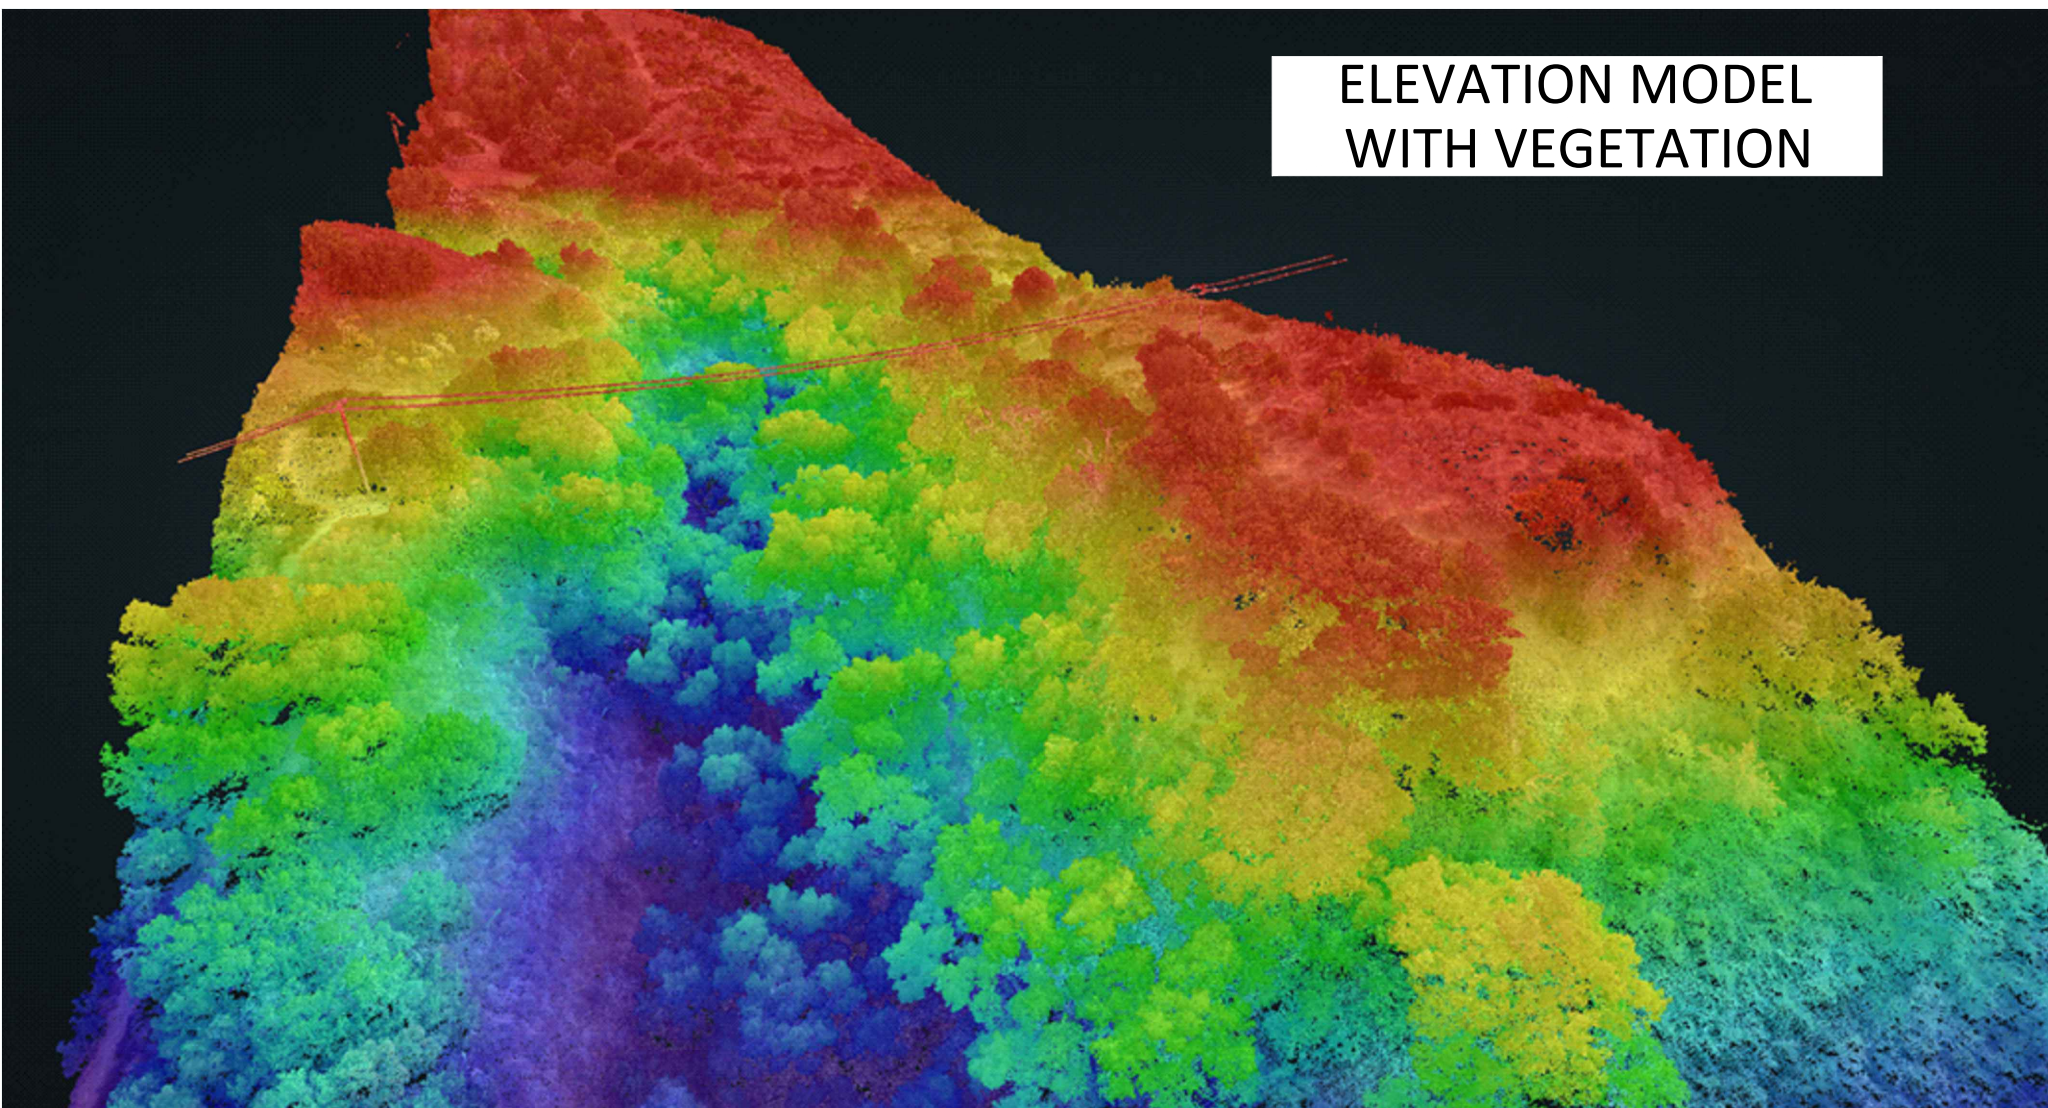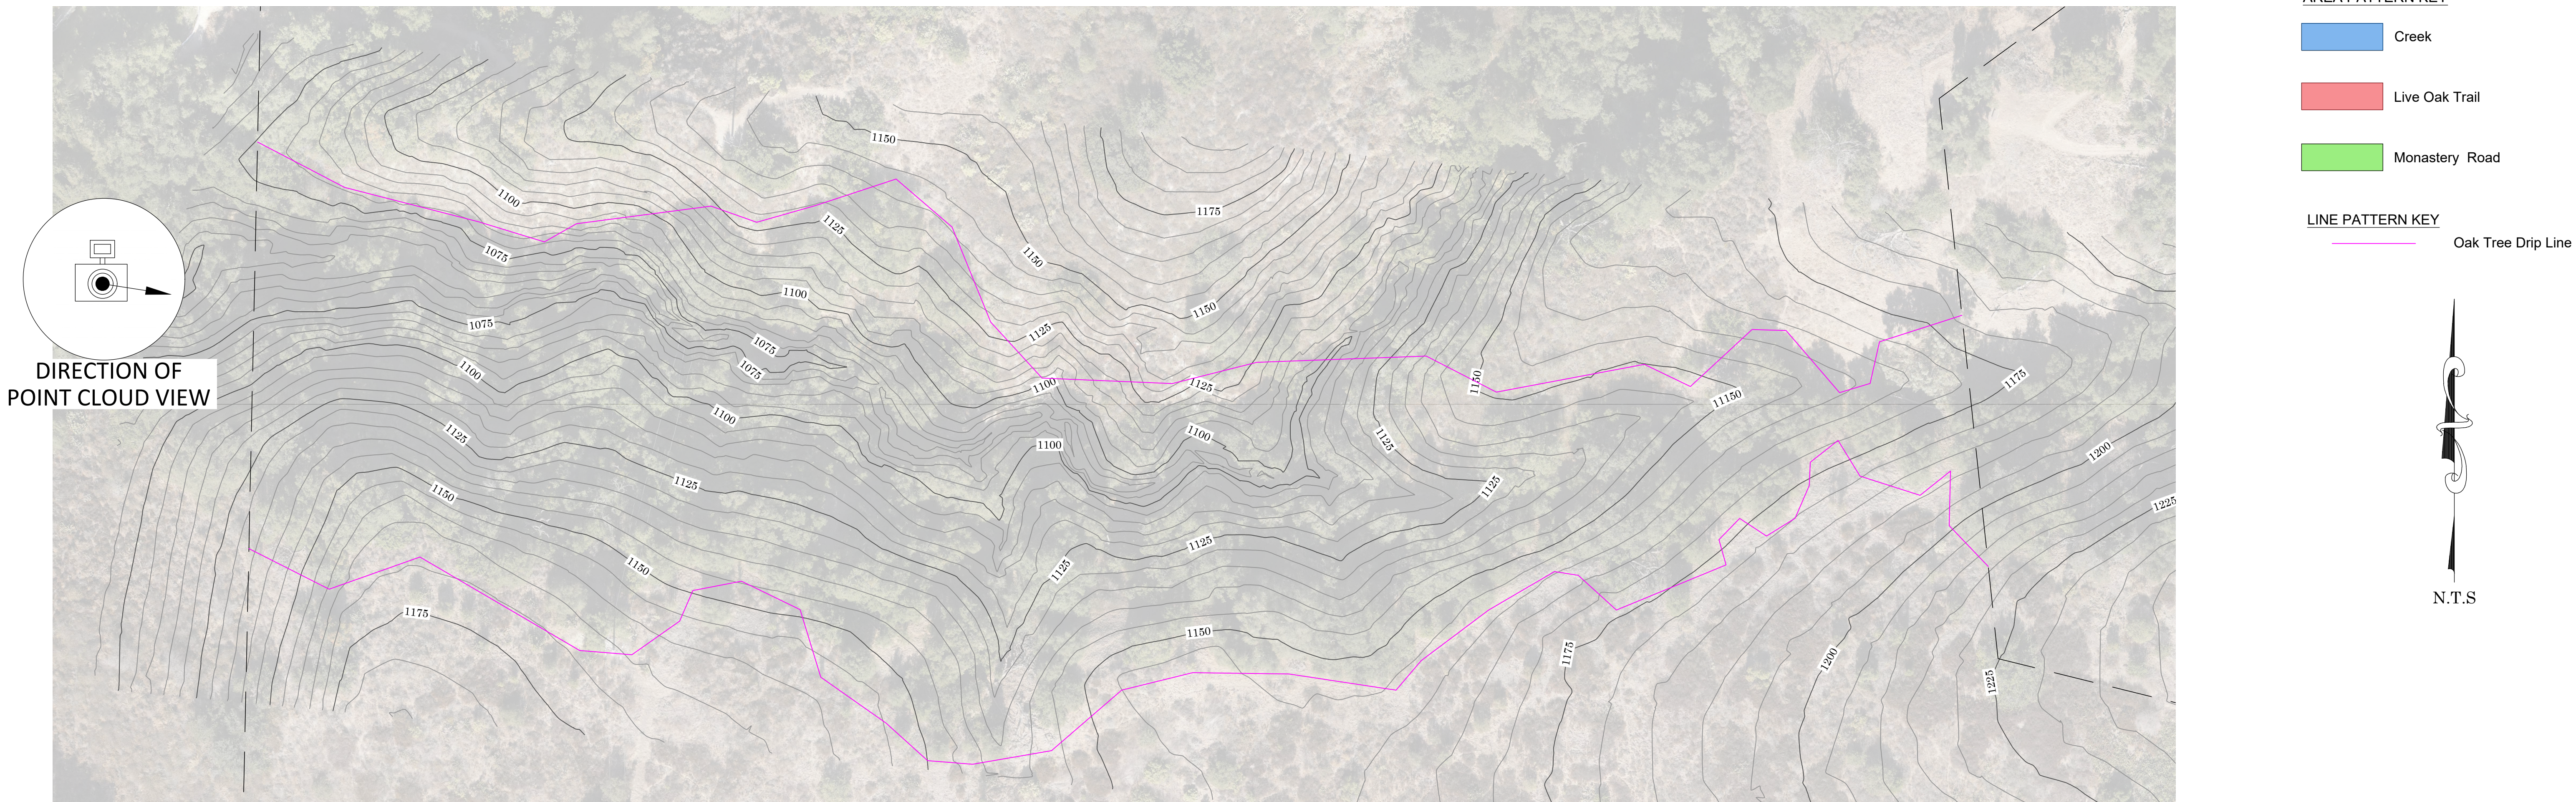

			COUNTY OF ORANGE OC PUBLIC WORKS OC SURVEY/FIELD SERVICES/BOUNDARY ANALYSIS & MAPPING			
			VEDANTA LITIGATION SETTLEMENT SURVEY			
			EXHIBIT 5			
			PROJECT LIMITS: PARCELS OF LAND BOUNDED BY SADDLEBACK MEADOWS TO THE NORTH, HIDDEN RIDGE TO THE EAST, LIVE OAK CANYON ROAD TO THE SOUTH, AND O'NEILL REGIONAL PARK TO THE WEST.			
			DATE OF SURVEY: 12/26/2024		BY: S. BARAJAS & CREW	SHEET NO. 16 of 16
			MAPPING		BY: I. ISLAS	
			OFFICE CHECK		BY: J. MORENO, PLS	
			FIELD CHECK		BY: J. MORENO, PLS	
MARK	DATE	ITEM	SCALE: N.T.S.		W.O. #ER26002	FILE #2425PW-OC00002
		REVISIONS	FILE: VEDANTA_MEDIATION_TOPO_2025.DWG			